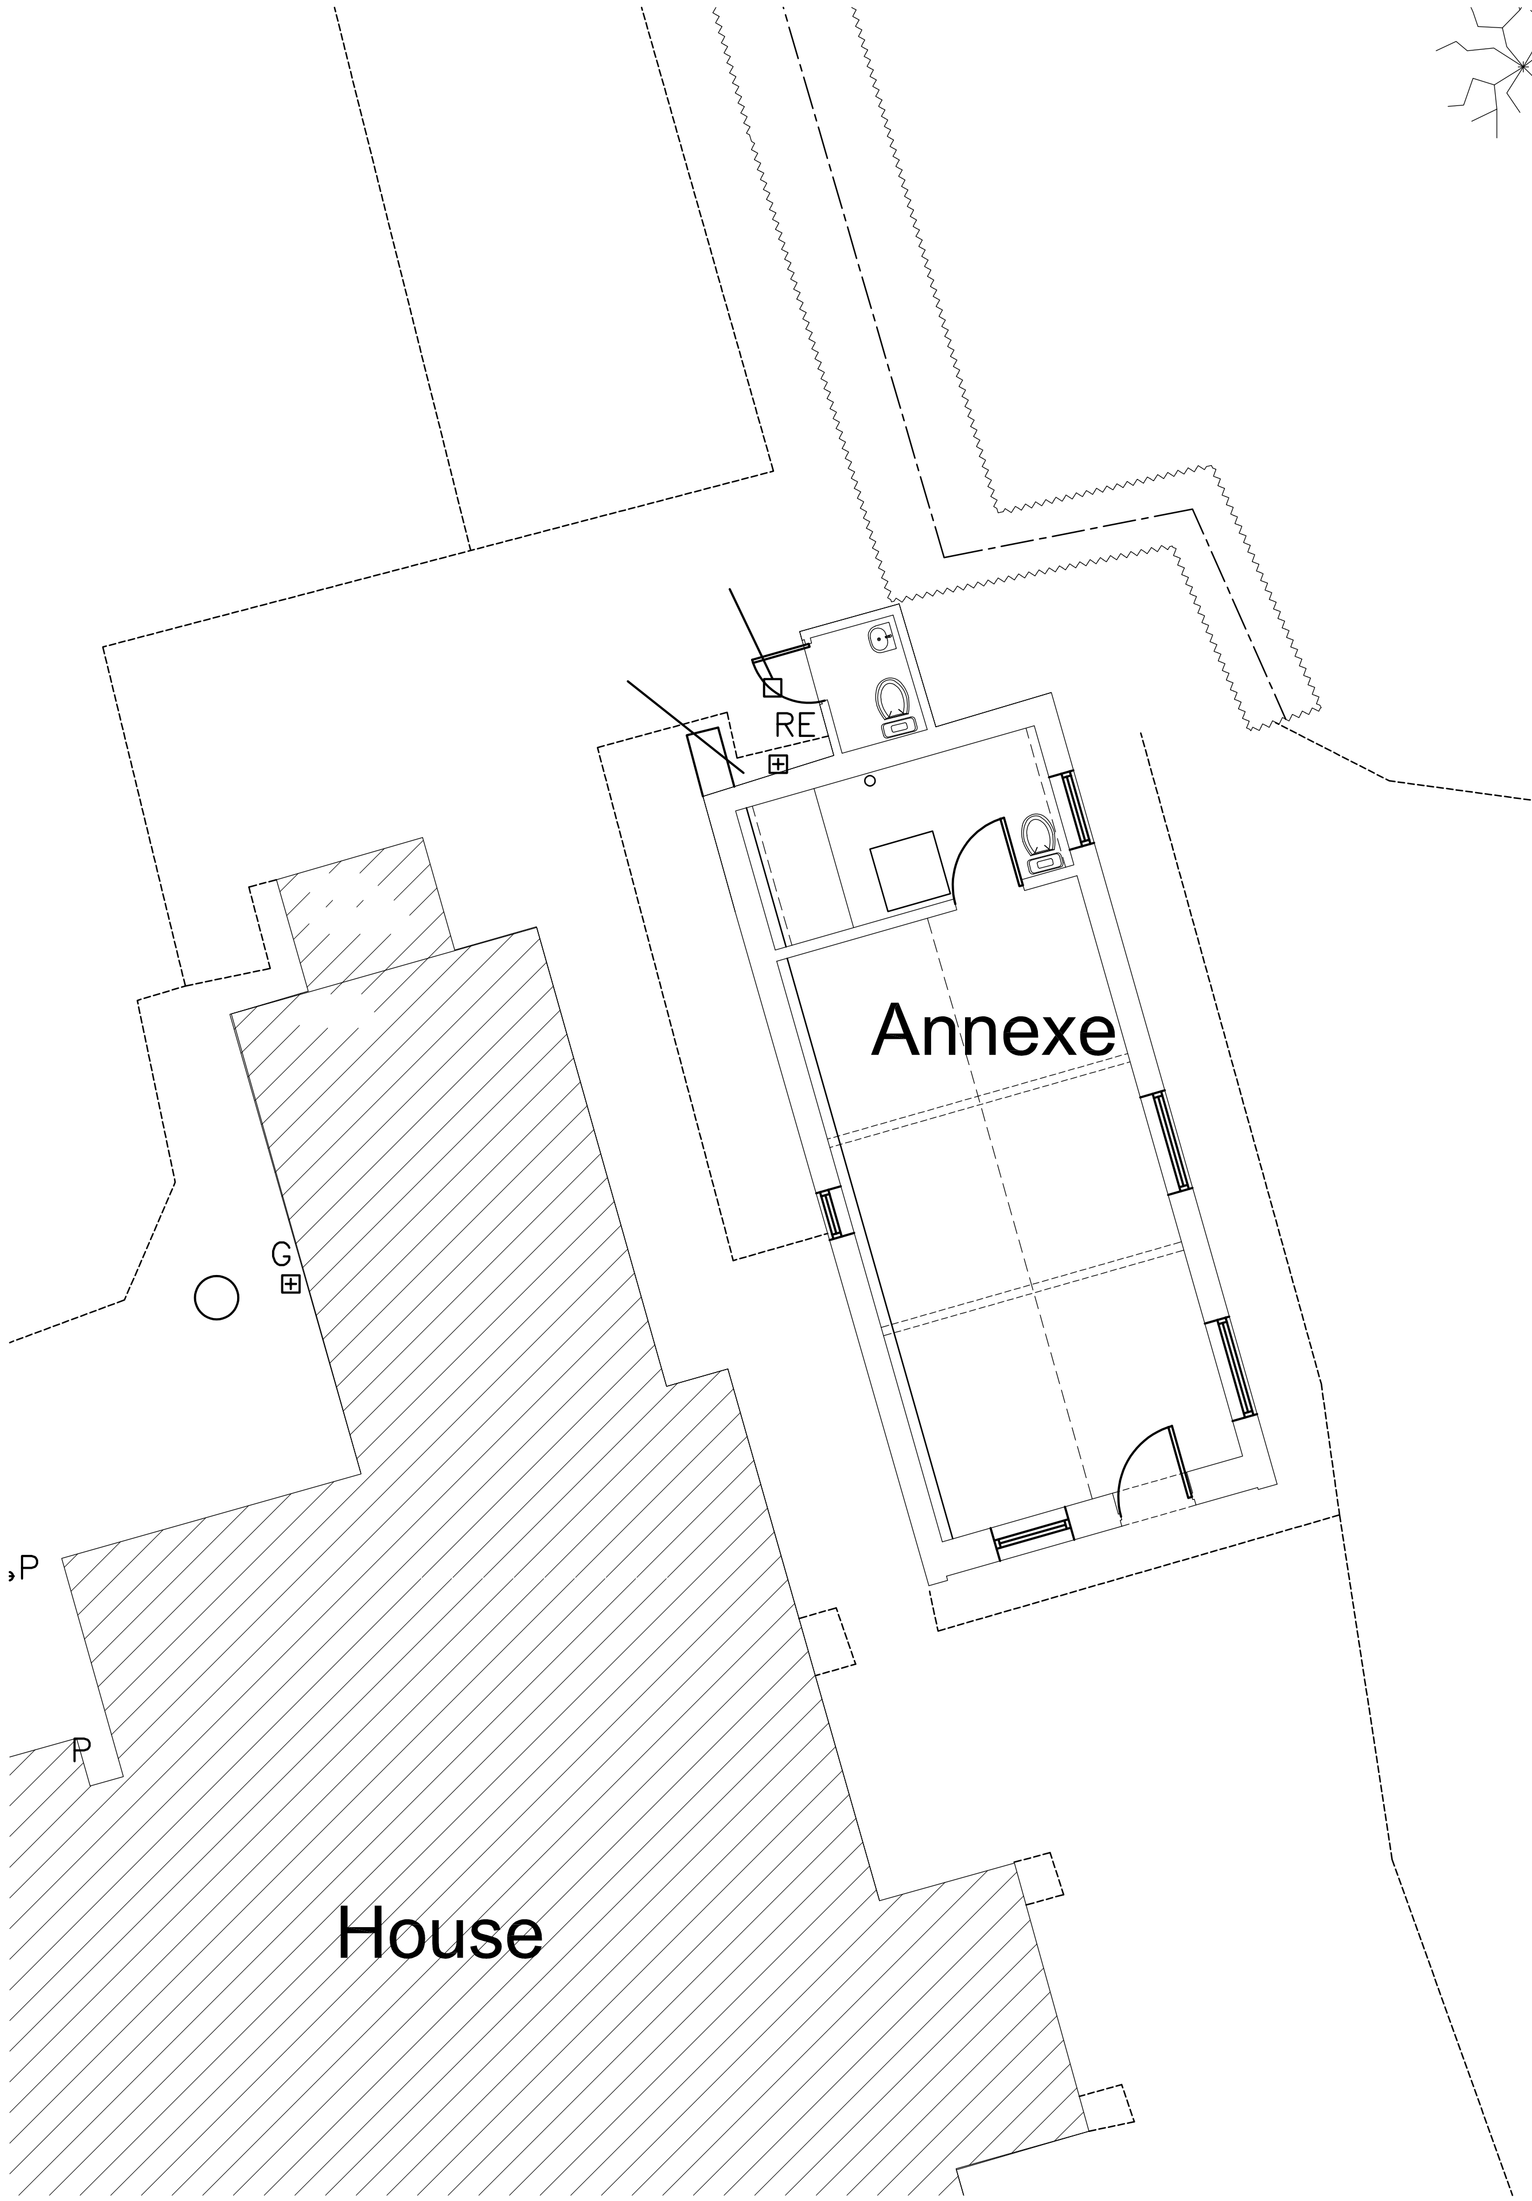

FLOOR PLAN

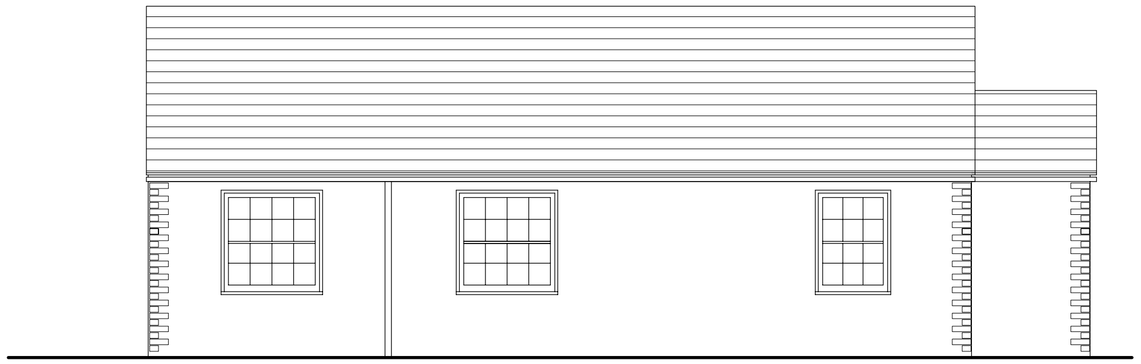

EAST ELEVATION

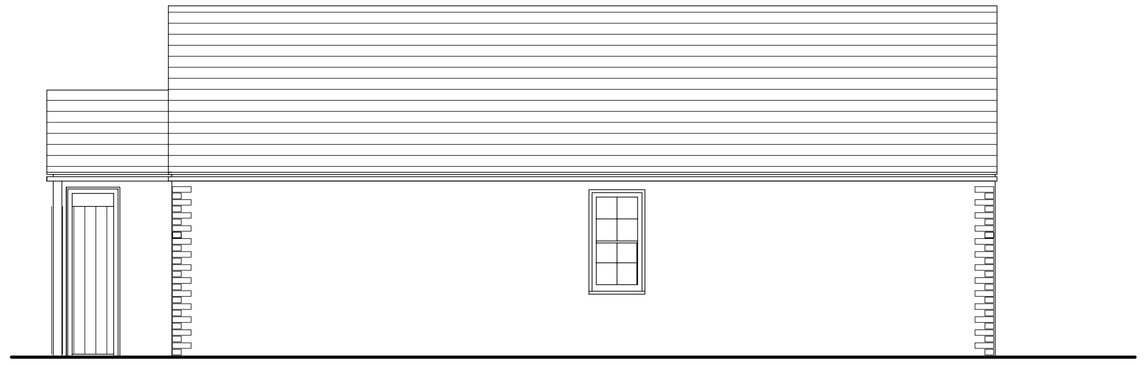

WEST ELEVATION

NORTH ELEVATION

0 1 2 3 4 5 6 7

1:50 Scale Bar. Units: Metres

NORTH

THE CONTRACTOR IS RESPONSIBLE FOR CHECKING ALL DIMENSIONS ON SITE. ANY DISCREPANCY SHOULD BE REPORTED TO THE CONSULTANT PRIOR TO COMMENCEMENT OF ANY WORKS.
IT IS THE CONTRACTOR'S RESPONSIBILITY TO DETERMINE THE LOCATION OF ALL UNDERGROUND SERVICES.

THIS DRAWING IS COPYRIGHT AND IS NOT TO BE REPRODUCED WITHOUT WRITTEN CONSENT OF THE PARTNERSHIP.

REVISION DATE

PROJECT:
Cuddington Mill
Buckinghamshire

CLIENT:
Mr & Mrs McCullagh

DRAWING:
Survey Drawing
Outbuilding Plans

DRAWING NUMBER:
5632/03

SCALE
1:50

DATE
September 23

DRAWN
Sam Butler

CHECKED

Roger Coy Partnership
Architects, Surveyors, Planning Consultants

Bricknells Barn
32 Lime Avenue
Eydon
Daventry
Northamptonshire NN11 3PG
t: (01327)260585 f: (01327) 262353
enquiries@rogercoy.co.uk

Roger Coy Partnership Ltd Reg.No.8569981