DO NOT SCALE

This drawing is to be read in conjunction with all relevant design drawings, documents and specifications.

A3

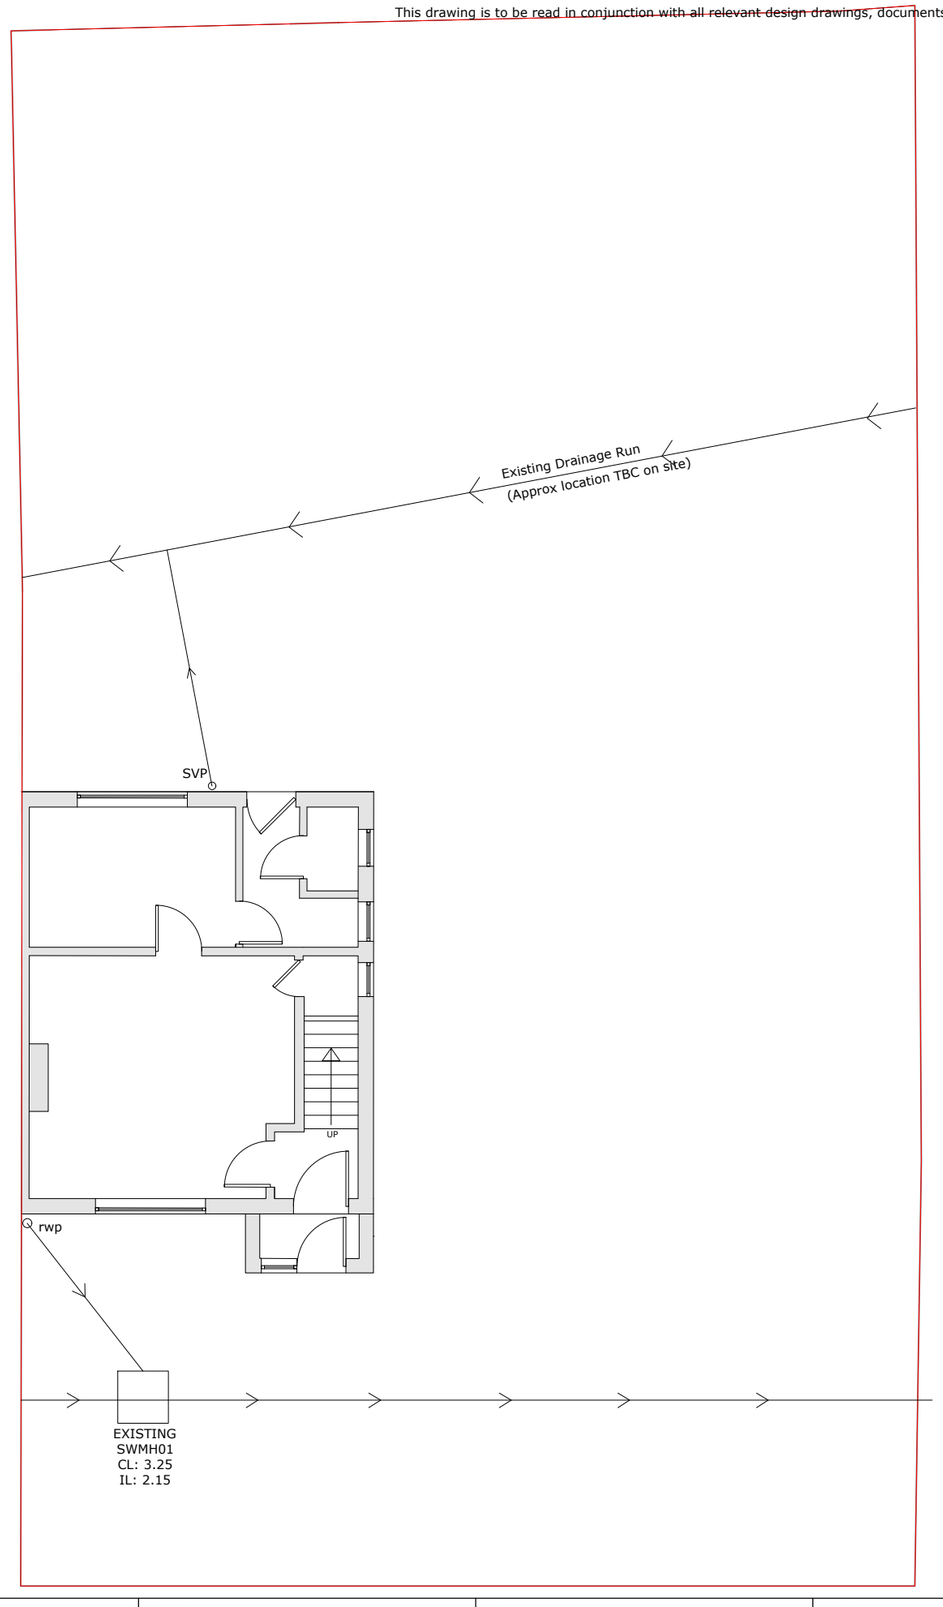

EXISTING GROUND FLOOR PLAN

SCALE 1:100

© Copyright A.S Construction and Engineering Ltd

Construction & Structural Engineering

54 Plashet Grove, London, E6 1AE
020 8470 5355
info@as-construction.co.uk
www.as-structuraleng.co.uk

Project
19 FEENAN HIGHWAY
TILBURY
RM18 8ER

Title
EXISTING DRAINAGE PLAN

Client
RS CONSTRUCTION

Drawing No.
3594/ D/1

Rev.
P2

Scale
1:50 @ A3

Drawn
NS

Checked
AU

Date

Approved
AS

Drawing Status
- ☐ PLANNING
- ☒ INFORMATION
- ☐ TENDER
- ☐ CONSTRUCTION

Rev.	Date	Description	Drawn	Chk'd
P2	19/09/23	ISSUED FOR INFORMATION	NS	AU
P1	15/09/23	ISSUED FOR INFORMATION	NS	AU