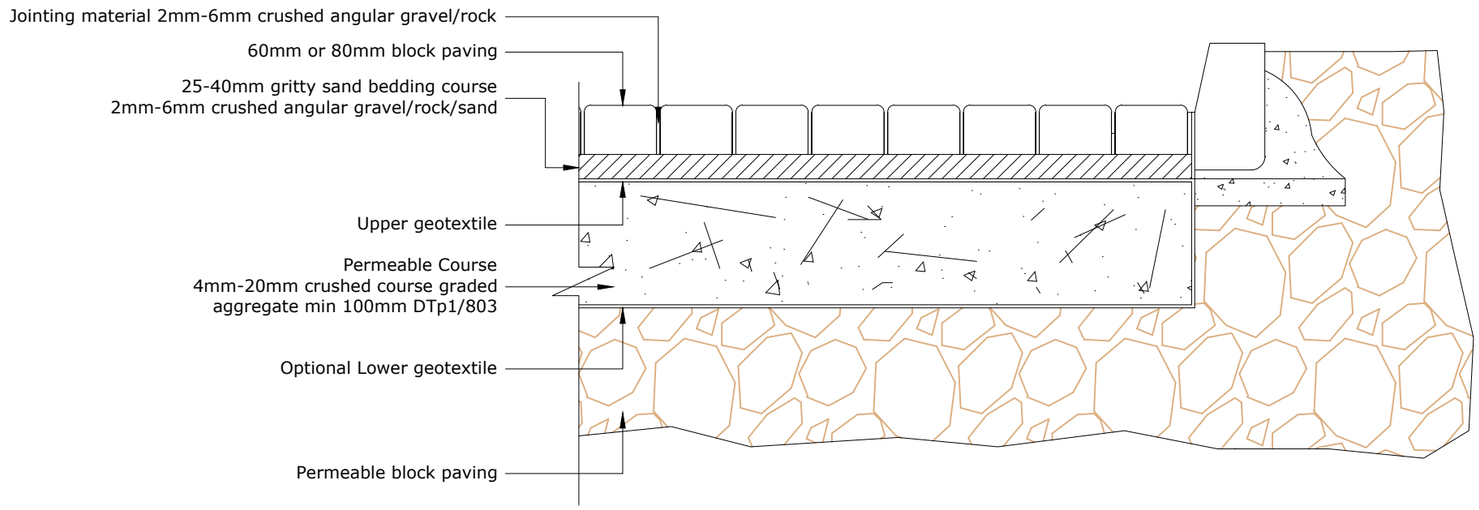

TYPICAL PERMEABLE BLOCK PAVING DETAIL

© Copyright A.S Construction and Engineering Ltd

Construction & Structural Engineering
54 Plashet Grove, London, E6 1AE
020 8470 5355
info@as-construction.co.uk
www.as-structuraleng.co.uk

Project	19 FEENAN HIGHWAY TILBURY RM18 8ER
Title	PROPOSED DRAINAGE DETAILS
Client	RS CONSTRUCTION
Drawing No.	3594/ D/5
Rev.	P1
Scale	1:10 @ A3
Drawn	NS
Checked	AU
Date	
Approved	AS

Drawing Status
- ☐ PLANNING
- ☒ INFORMATION
- ☐ TENDER
- ☐ CONSTRUCTION

Rev.	Date	Description	Drawn	Chk'd
P1	15/09/23	ISSUED FOR INFORMATION	NS	AU