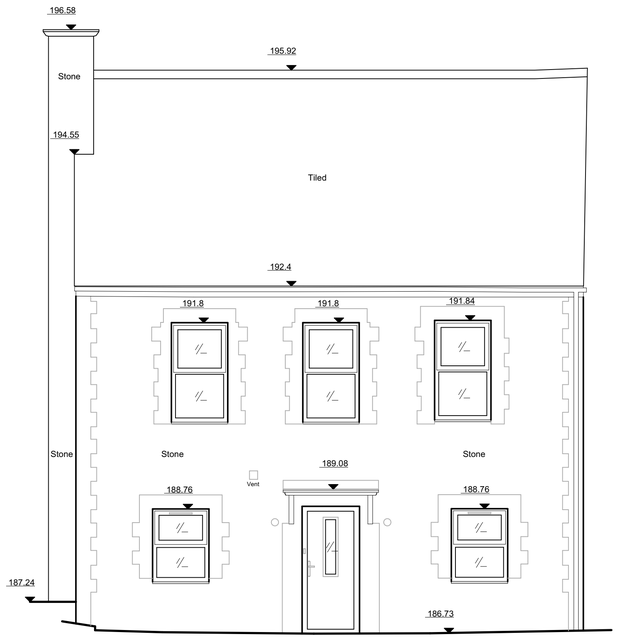

Elevation 1

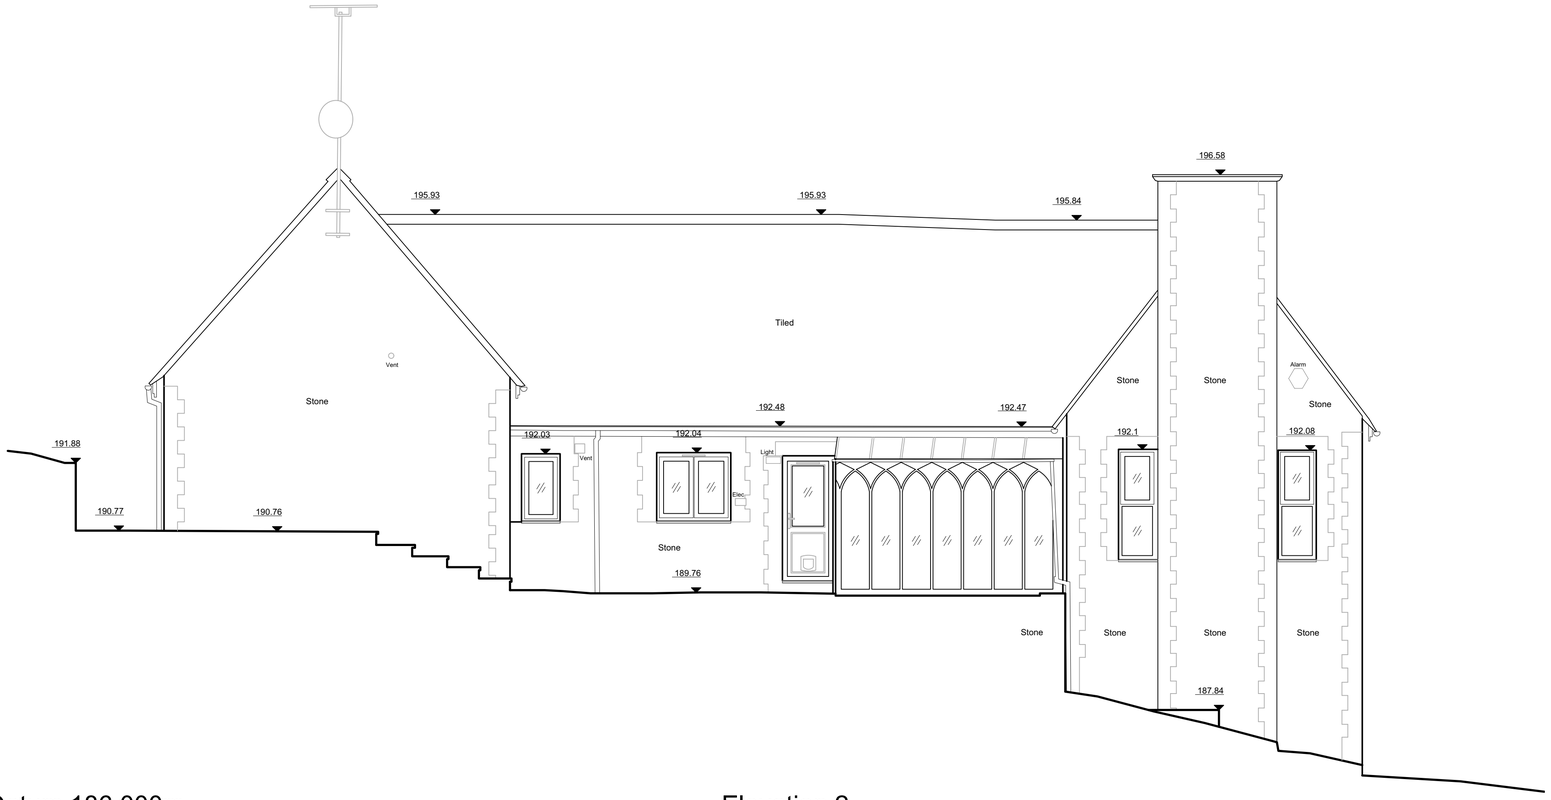

Datum 186.000m

Elevation 2

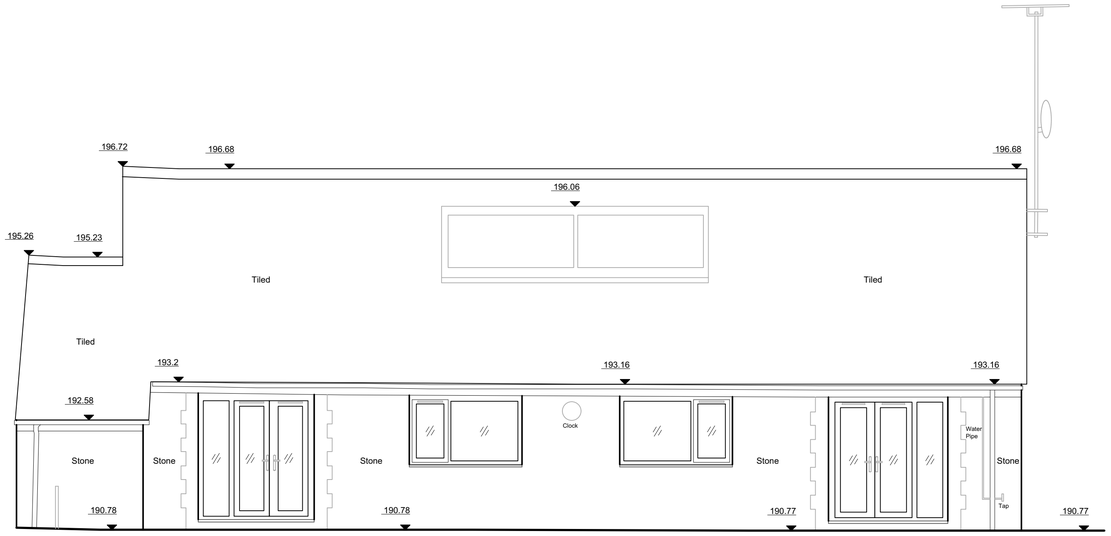

Elevation 3

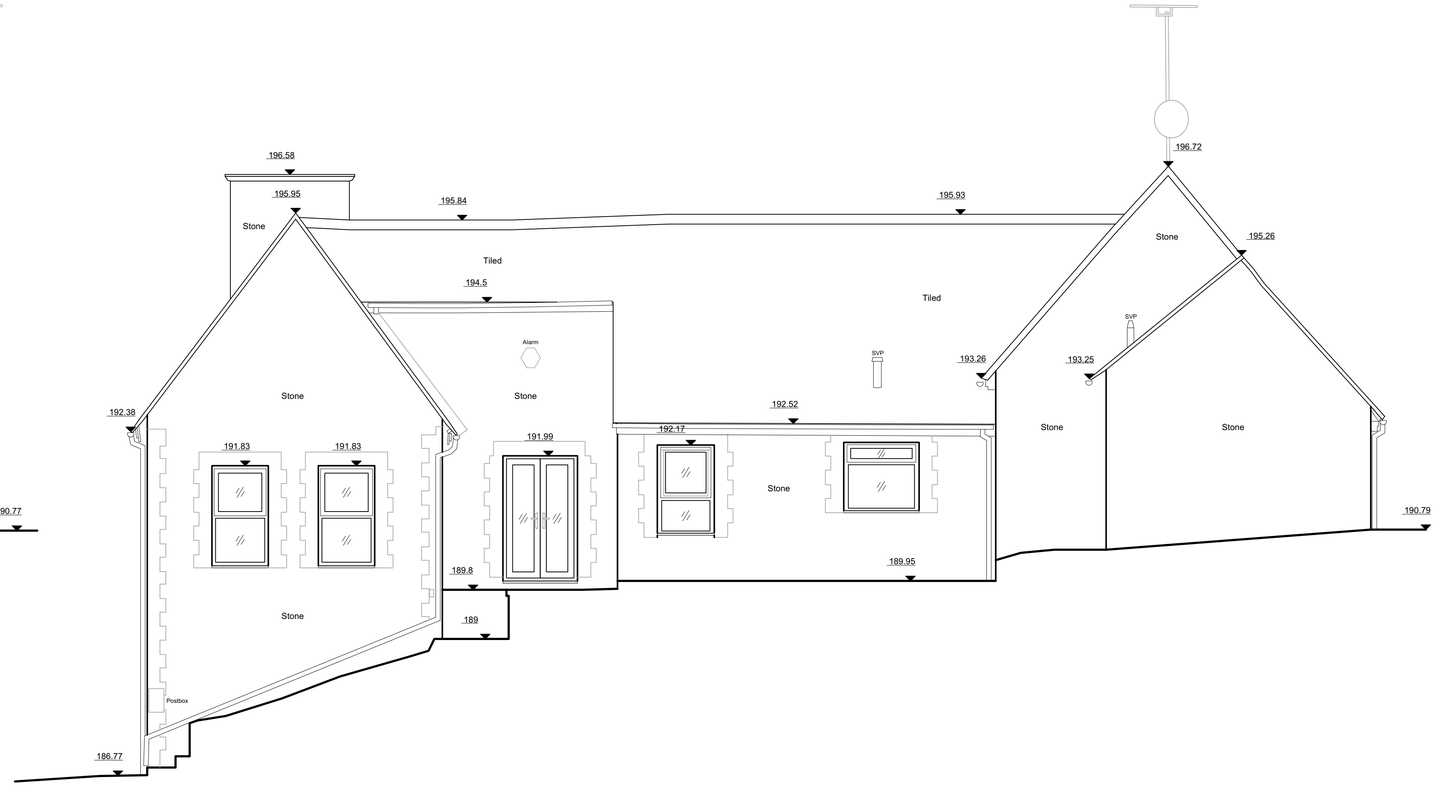

Datum 186.000m

Elevation 4

1m 5m

STUDIO C+H Y

CHALLINOR + HITCHCOCK YOO
CHARTERED ARCHITECTS

Registered office Address:
Old Baptist Chapel, New Street, Painswick. GL6 6XH

Tel:
E: info@studiochy.co.uk

REV:	DATE:	BY:	DETAILS:

DRAFT ISSUE

TALL TREES

1:50 @ A1

Client Details:
Dr & Ms Brookes

Project Address:
Tall Trees
Cox Green Street
Charlworth
GL54 4AB

Drawing Title:
EXISTING ELEVATIONS

Drawing No:	Revision:	Drawn by:	Drawing Date:	Checked By:	Checked Date:
TT-EX-140	-	-	02/05/2023	-	-

Copyright Challinor Hitchcock Yoo Ltd. All dimensions to be checked on site. Do not scale off this drawing. Not Construction only scale for Planning. Please inform Studio CHY of any discrepancies.