Revision	Date	Drawn	Details
A	07/22	MP	Changes made to link and garage following CO's comments.
B	01/23	JM	Full extent of site shown

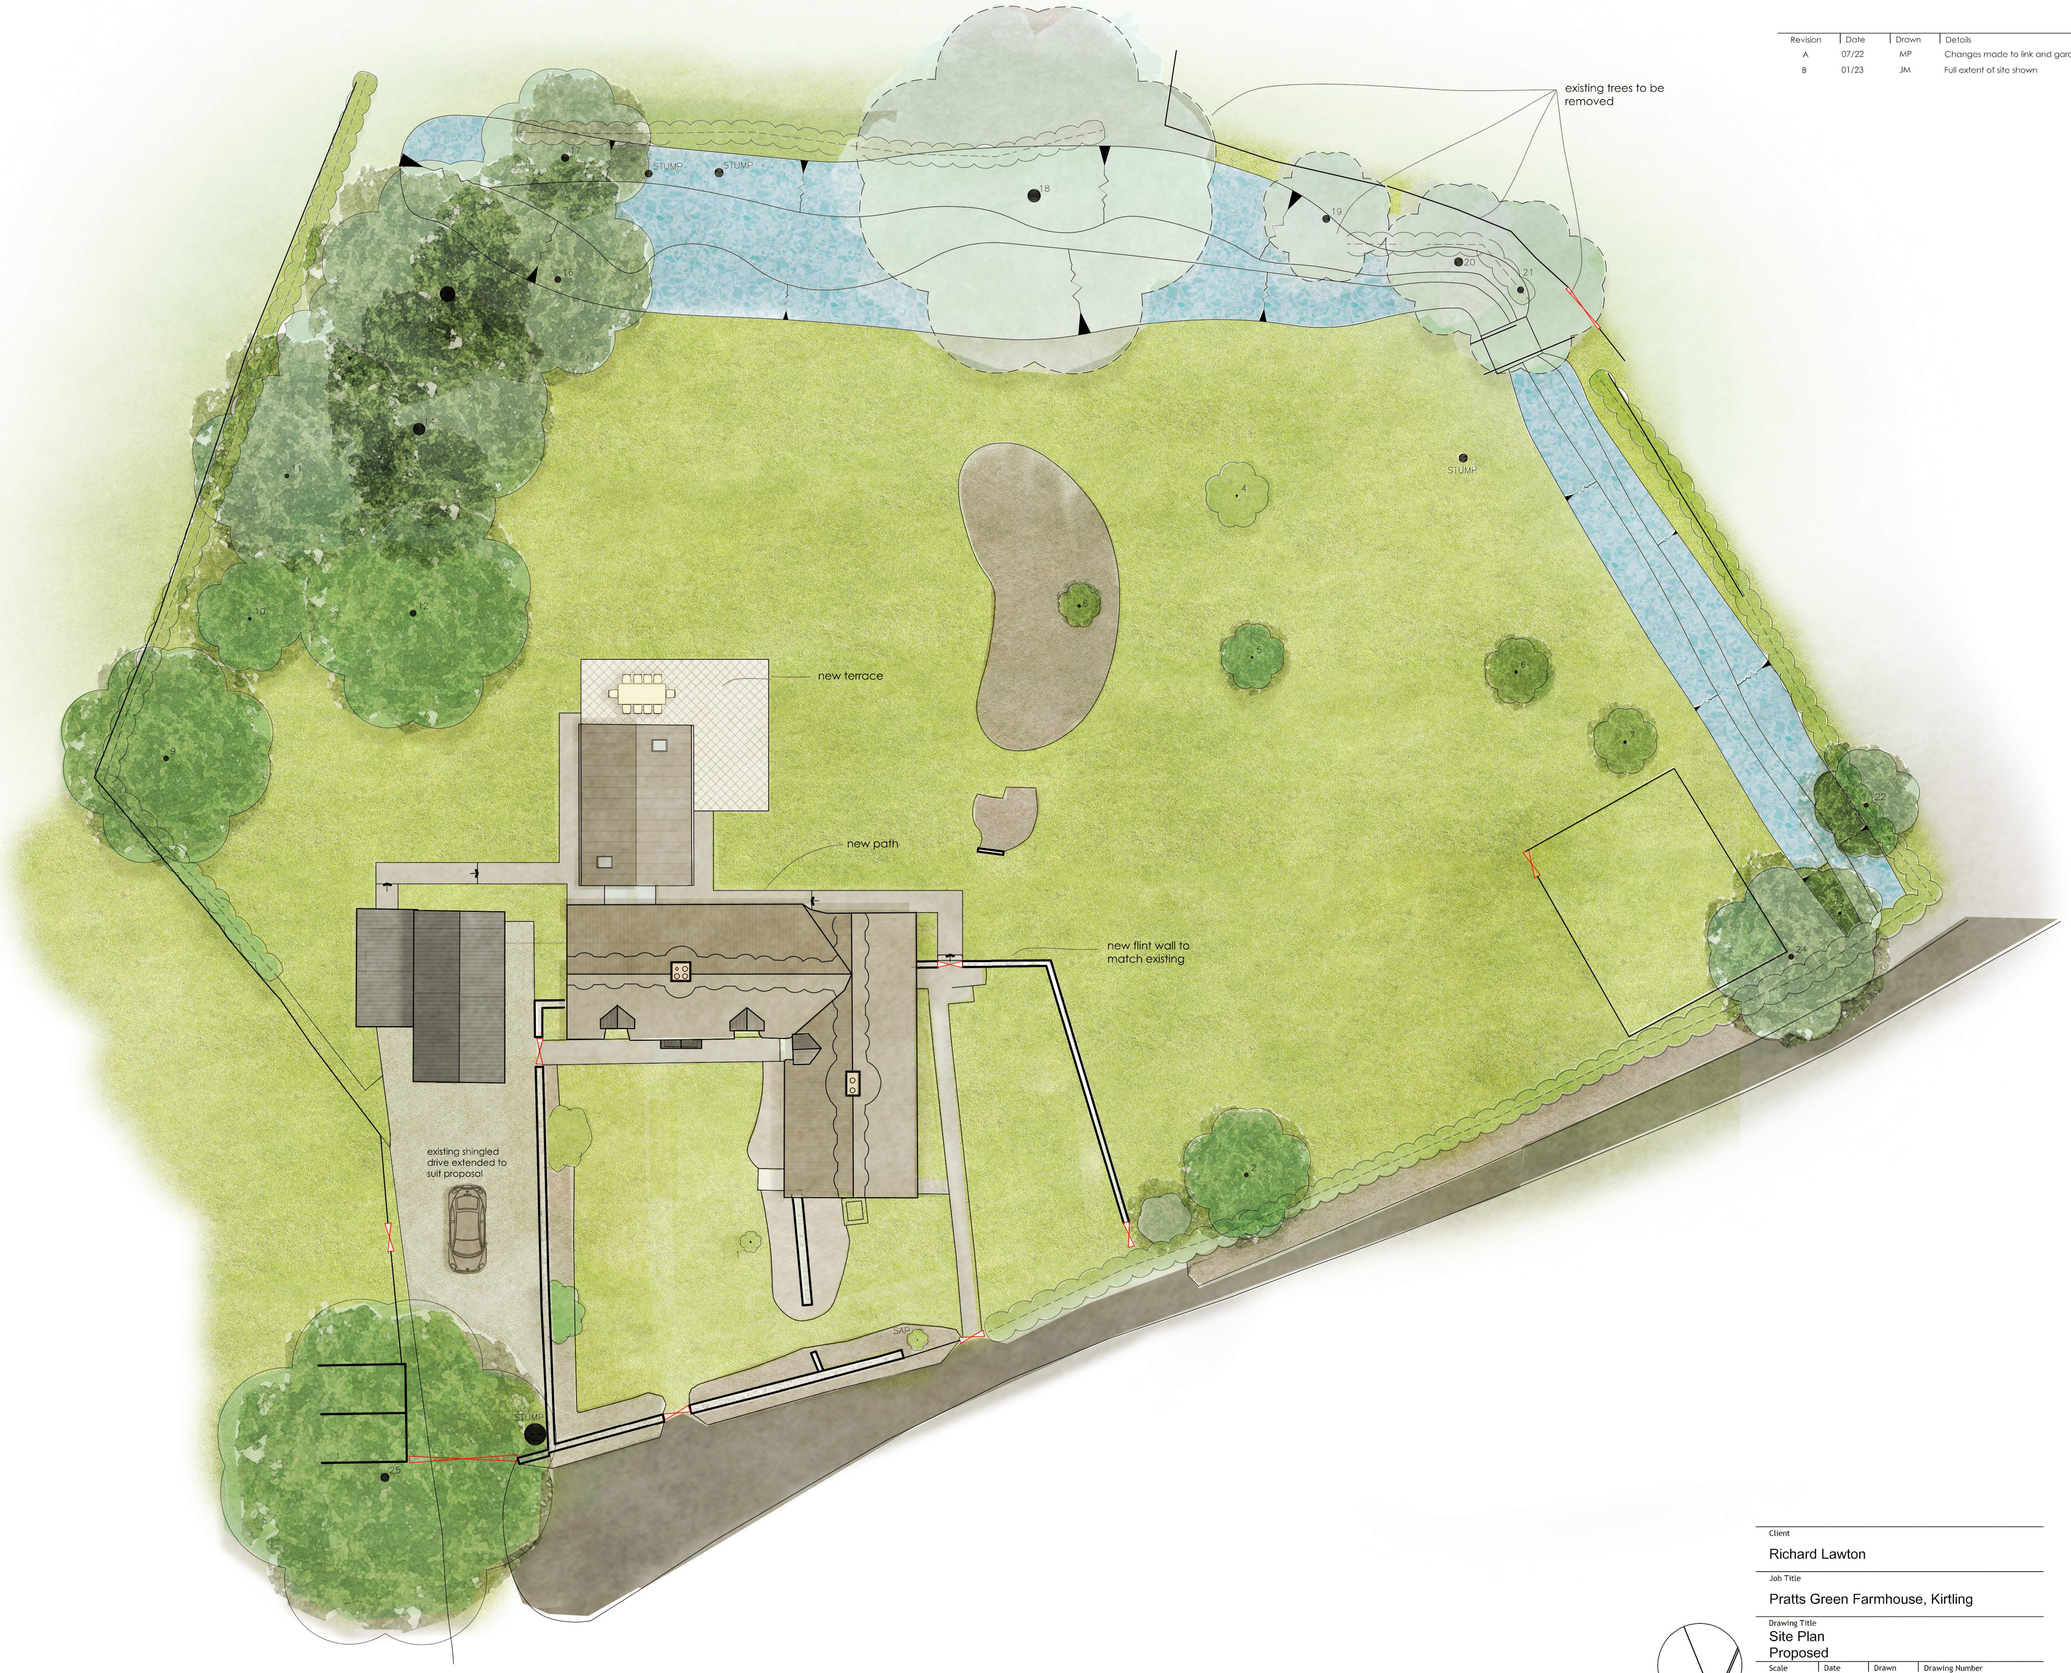

Scale 1:200
0 1 5 10 20M

Client
Richard Lawton

Job Title
Pratts Green Farmhouse, Kirtling

Drawing Title
Site Plan
Proposed

Scale	Date	Drawn	Drawing Number	
1:200	05/22	MP	912/A2/305	B

This drawing is copyright and no portion should be used without consent. No dimensions are to be scaled off this drawing. All dimensions are to be verified on site.

snell | david
Snell David Architects
Scutches Barn
17 High Street
Whittlesford
Cambridge
CB22 4LT
Tel: 01223 830880
e-mail: sda@snell-david.co.uk
web: www.snell-david.co.uk