85 Bracken Path

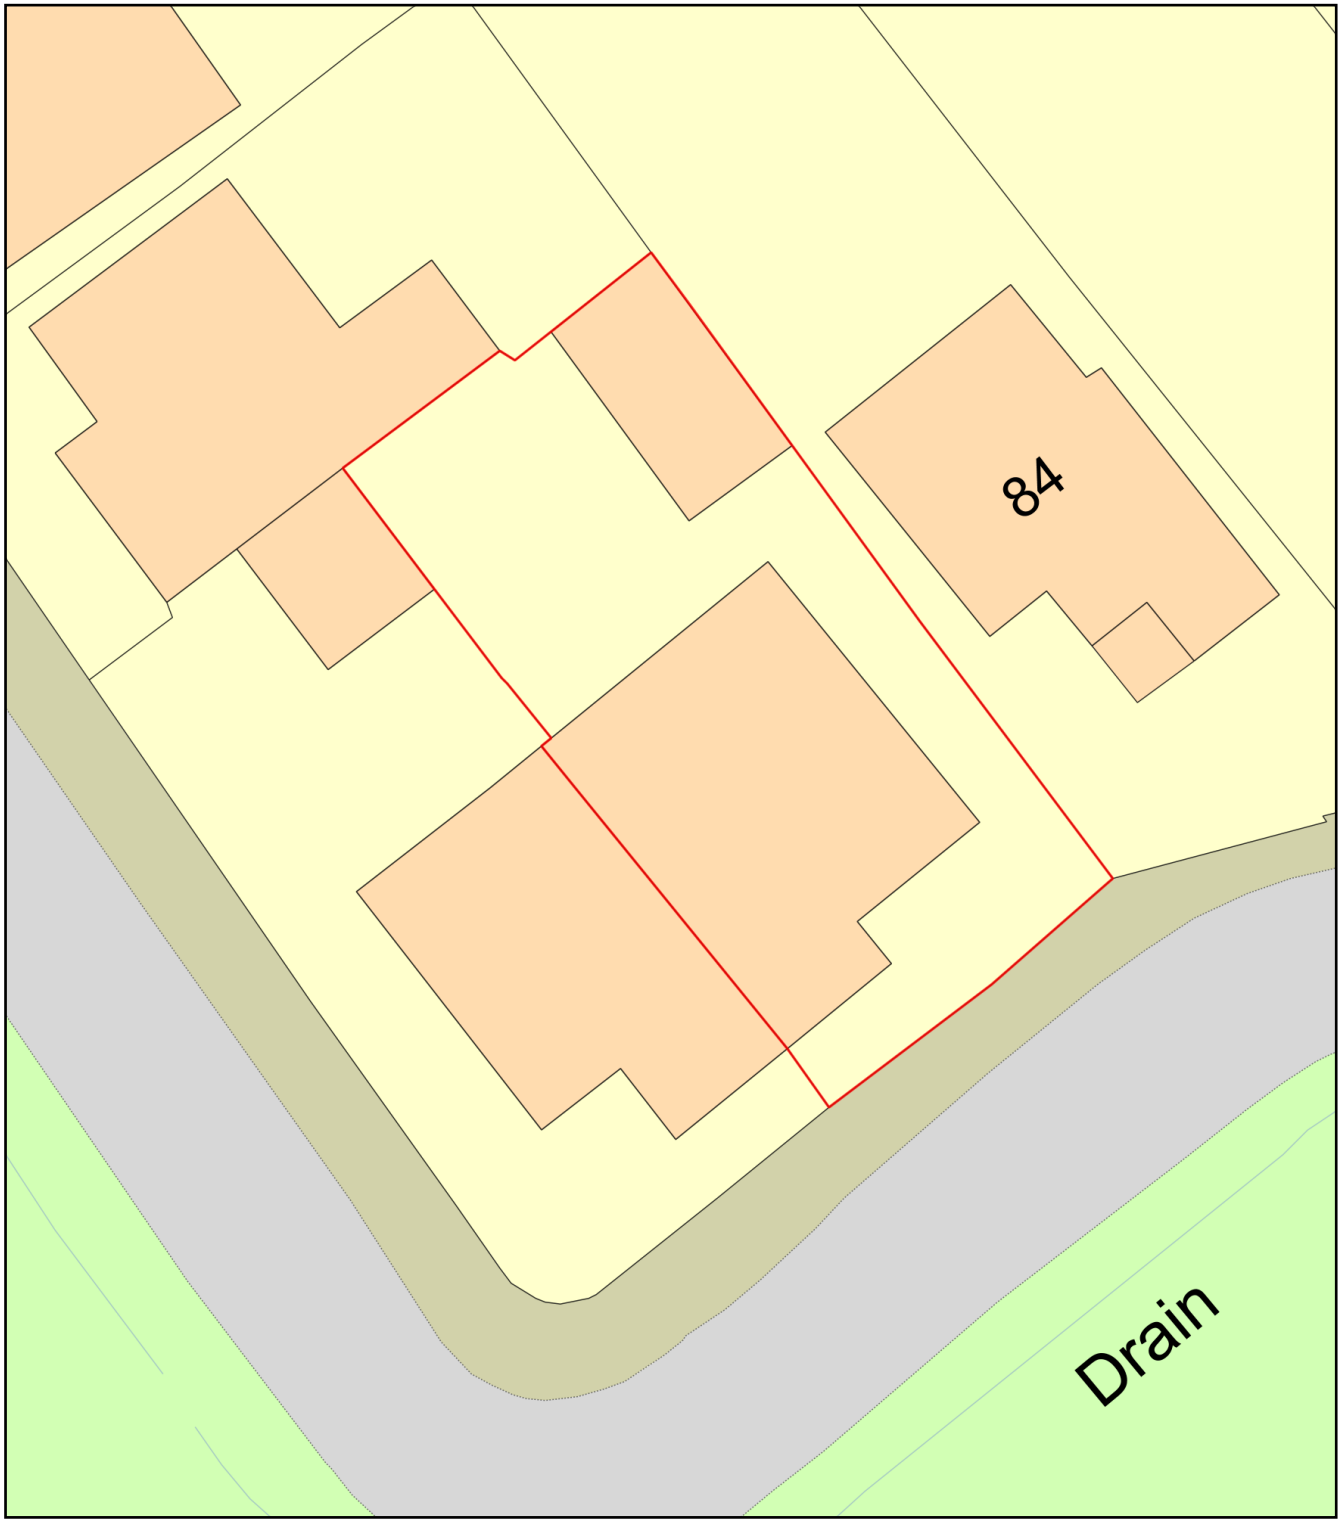

0 10
Metres

N

ReQuestaPlan

Plan Produced for: Claire Pitcher

Date Produced: 26 Feb 2023

Plan Reference Number: TQRQM23057151818535

Scale: 1:200 @ A4

© Crown copyright and database rights 2023 OS 100042766