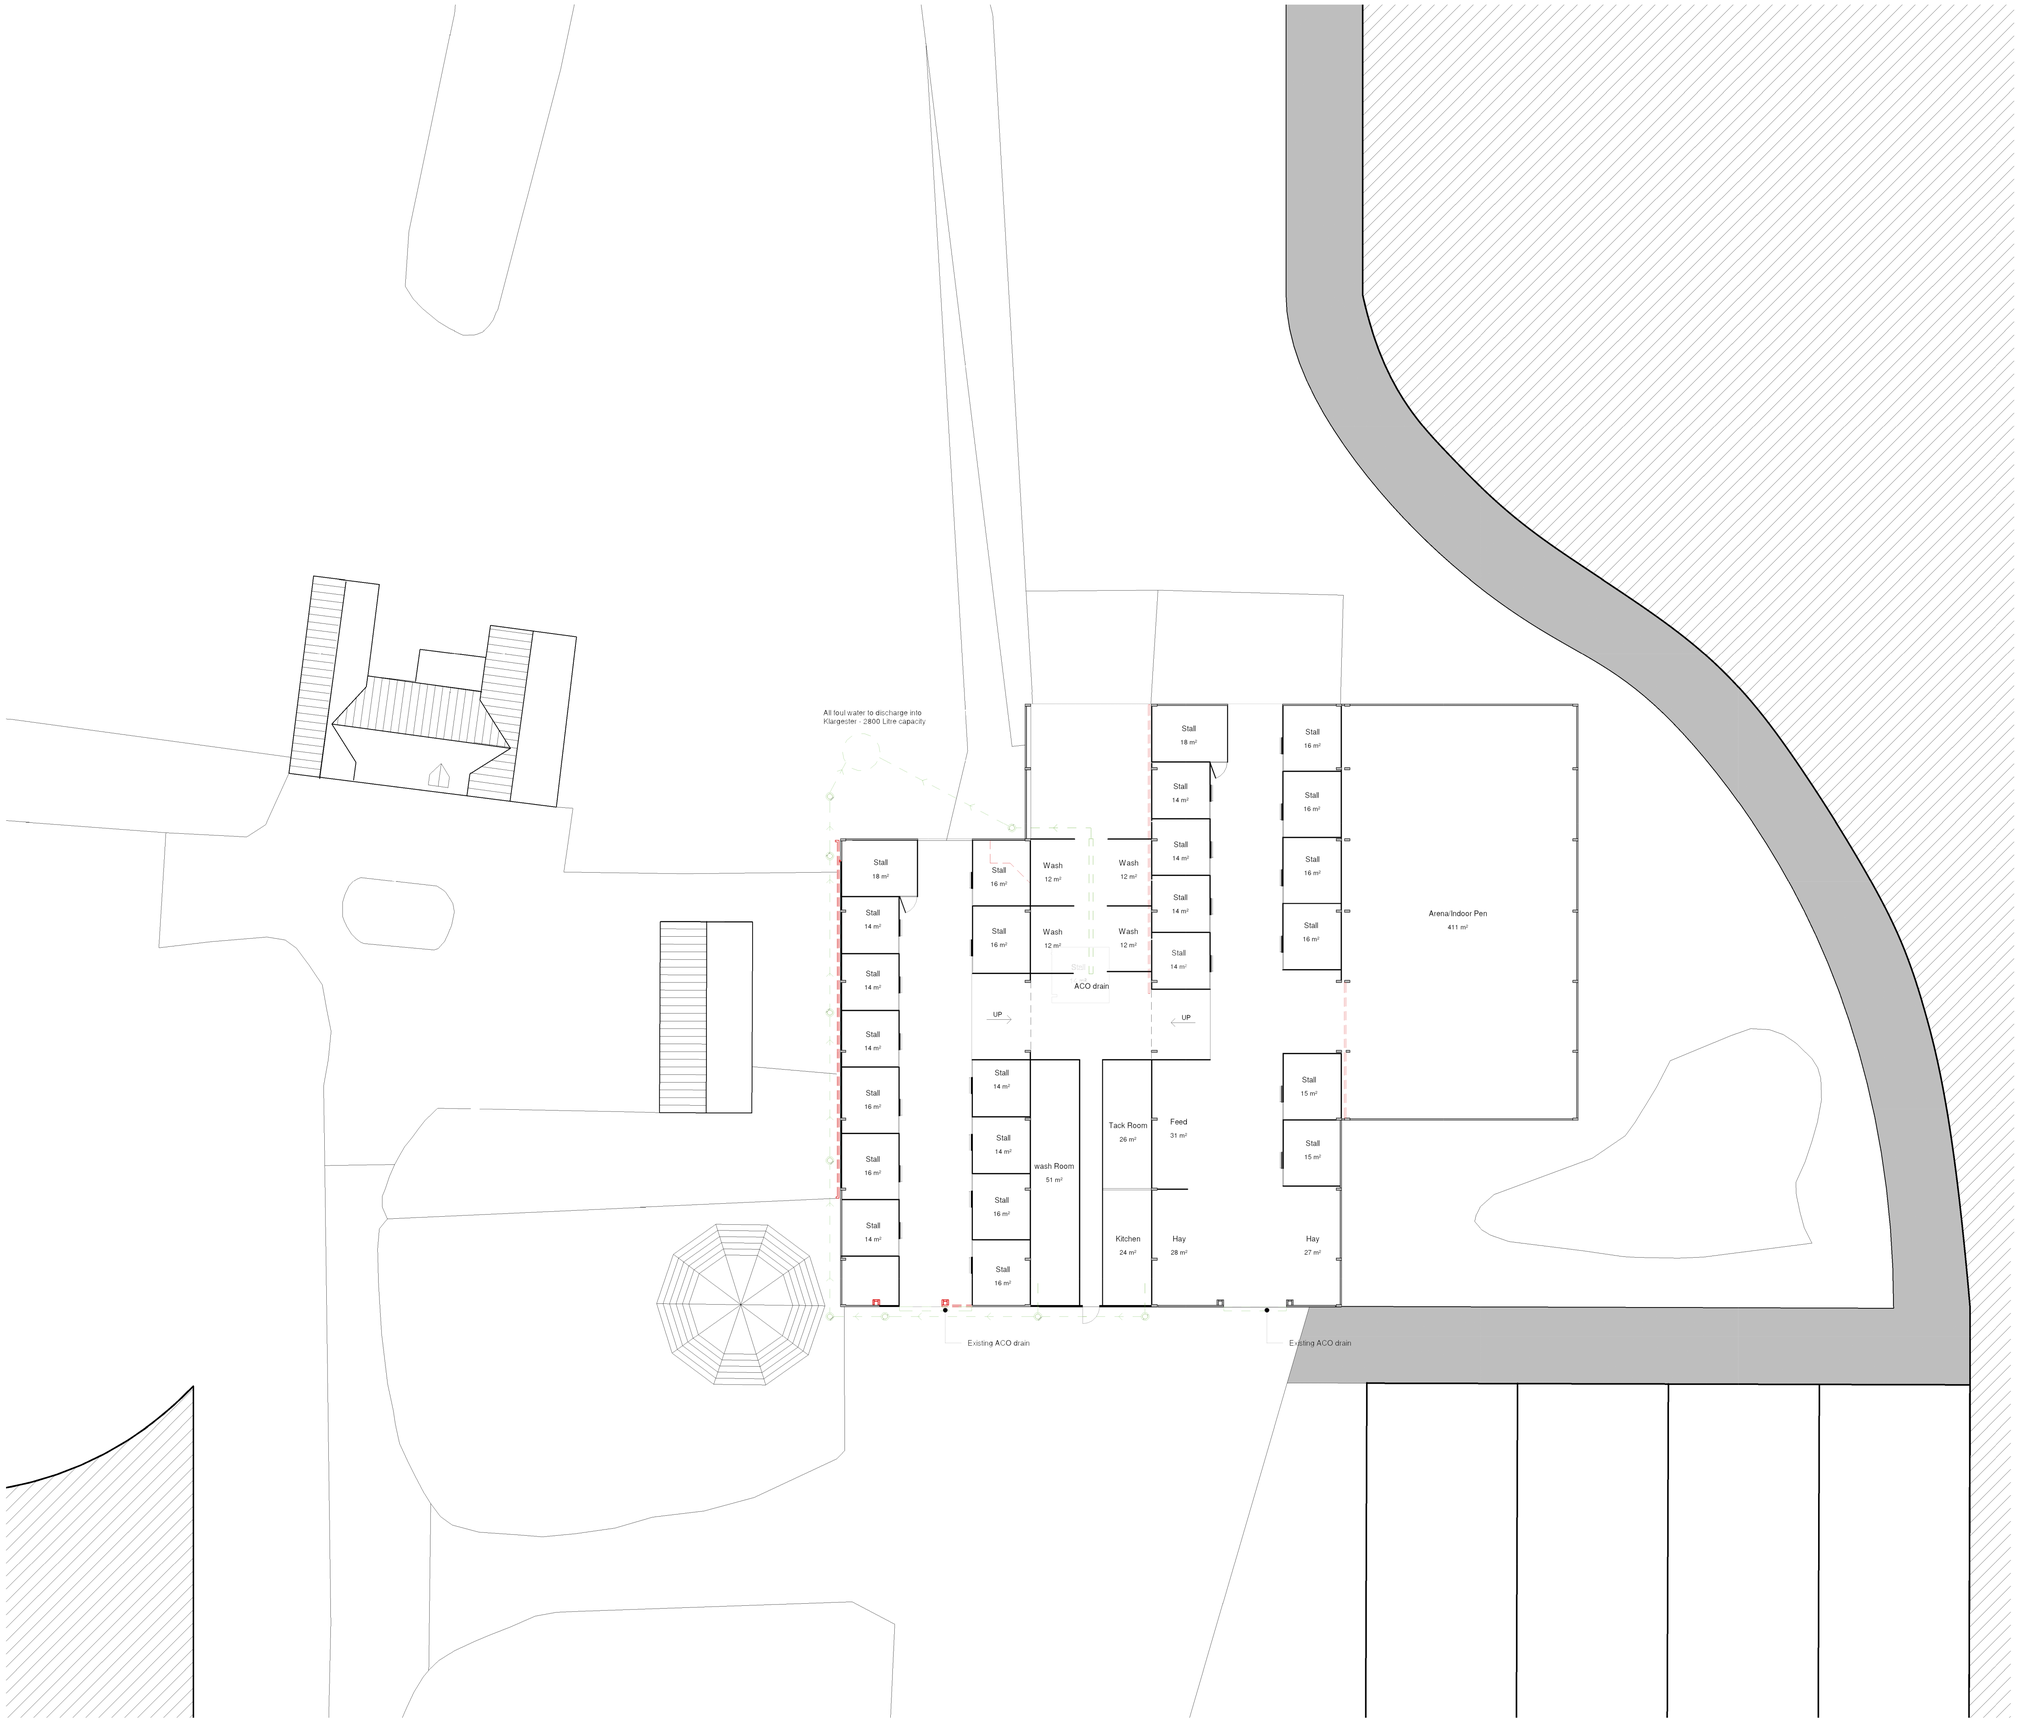

Client

Miss Amelia Bevan

Project

Rookyard Farmhouse, Haughley, Stowmarket, IP14 3LR - Change of use of farm building and adjacent land

Title

Foul Water Drainage Scheme

Project Nº	Drawing Nº	Revision
0212 - 0106		**P01**
Scale - unless otherwise stated	Status	Issued For
1 : 200	@ A1	PRELIMINARY

BRIGHT ARCHITECTURE

Bright Architecture Ltd
629 Foxhall Rd
Ipswich
Suffolk
IP3 8NE
t: 07714822411
e:joe@brightarchitecture.co.uk