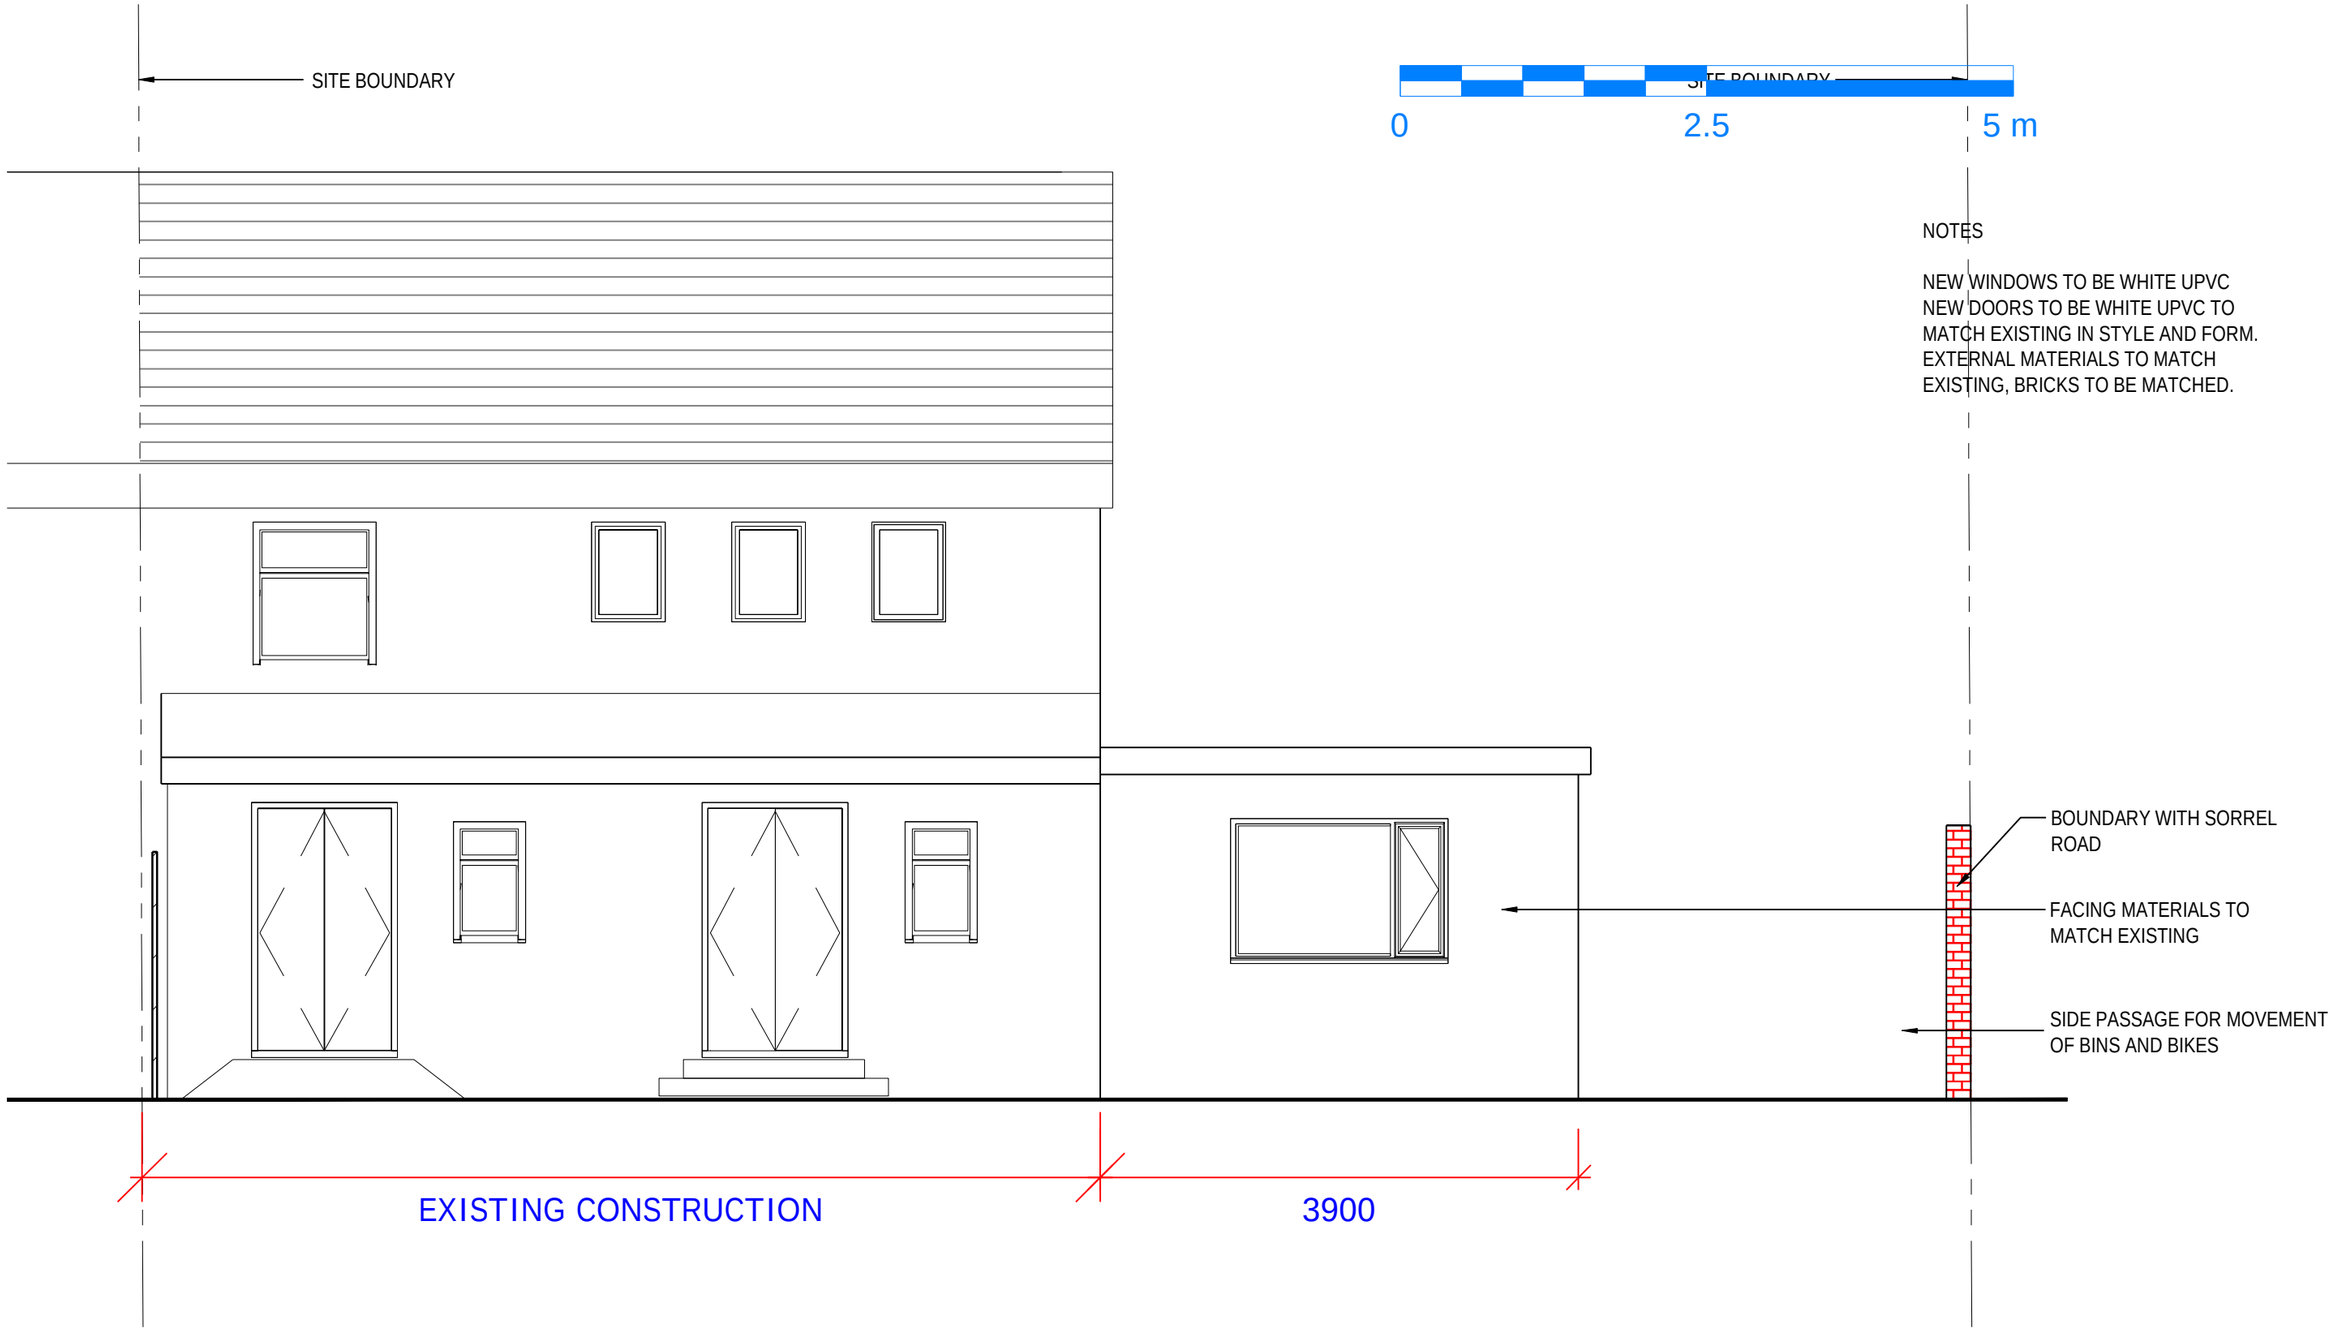

[redacted]

CODE	STATUS	SUITABILITY DESCRIPTION	JRPOSE OF ISSUE

PROJECT
1 Sundew Close,
Oxford, OX4 6RP

SHEET
Proposed Rear Elevation

CLIENT
Mishca Grace Hughes

Date	Project number	Scale (@ A3)
Issue Date	19-002	1:50

Drawn by	DRAWING NUMBER	REV
Author	P007	0
Checked by		

No.	Description	Date