NOTES

NEW WINDOWS TO BE WHITE UPVC
NEW DOORS TO BE WHITE UPVC TO
MATCH EXISTING IN STYLE AND FORM.
EXTERNAL MATERIALS TO MATCH
EXISTING, BRICKS TO BE MATCHED.

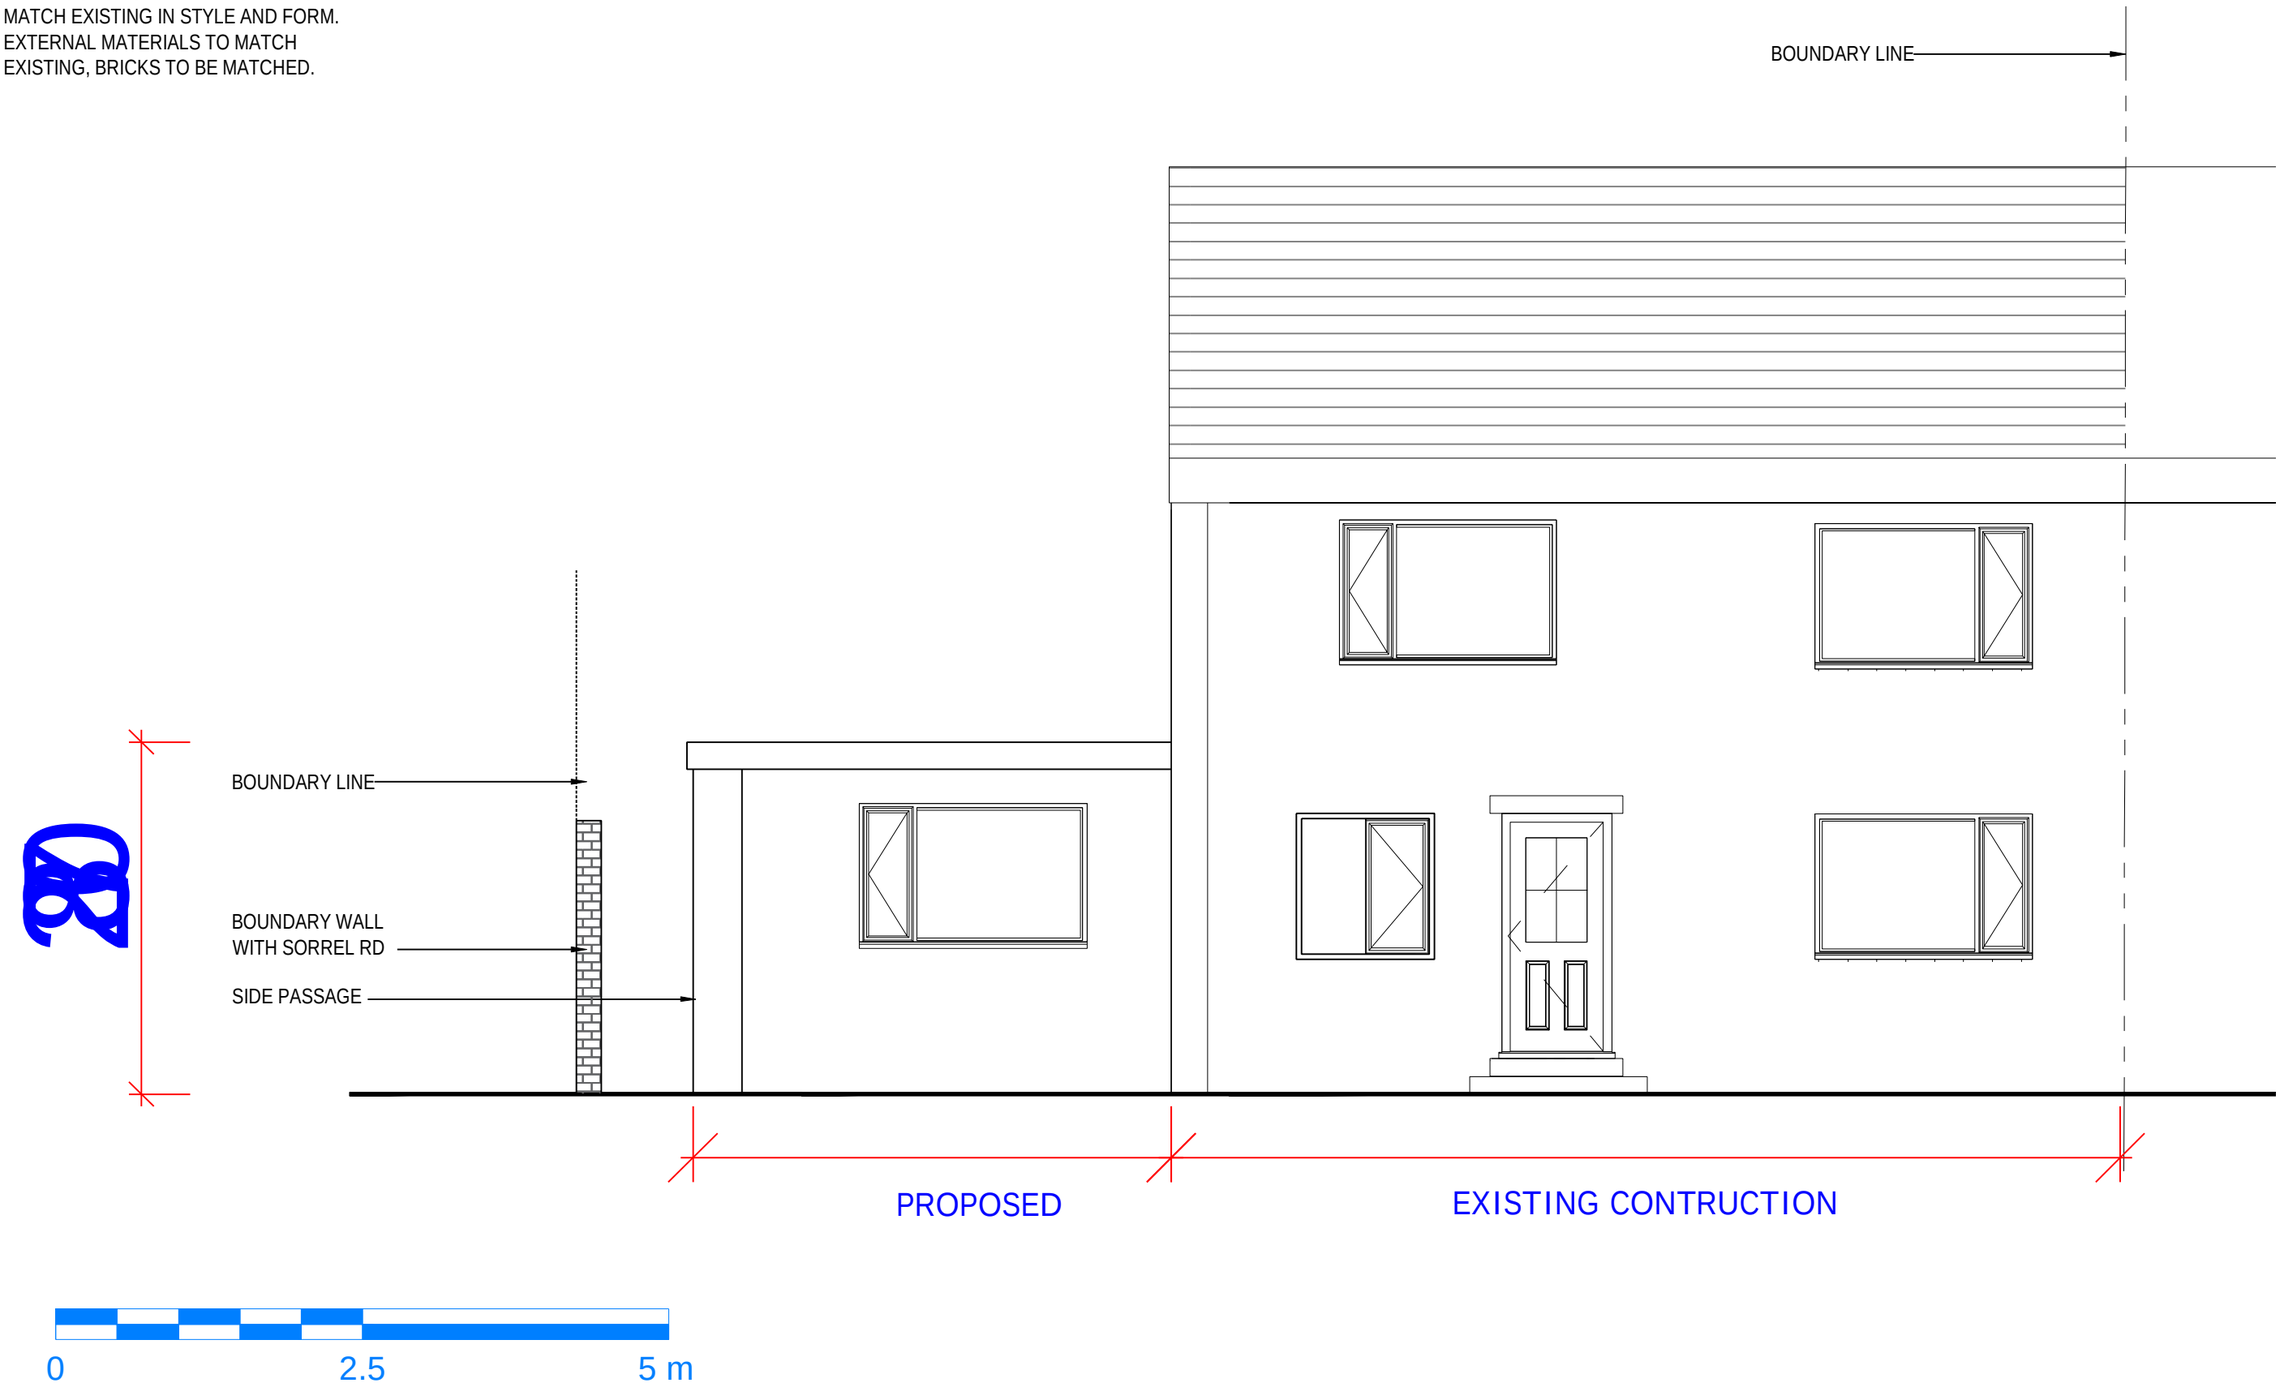

[redacted]

CODE	STATUS	SUITABILITY DESCRIPTION	JRPOSE OF ISSUE

PROJECT
1 Sundew Close,
Oxford, OX4 6RP

SHEET
Proposed Front Elevation

CLIENT
Mishca Grace Hughes

Date	Project number	Scale (@ A3)
Issue Date	19-002	1:50

Drawn by
Author

Checked by

DRAWING NUMBER
P005

REV
0

No.	Description	Date