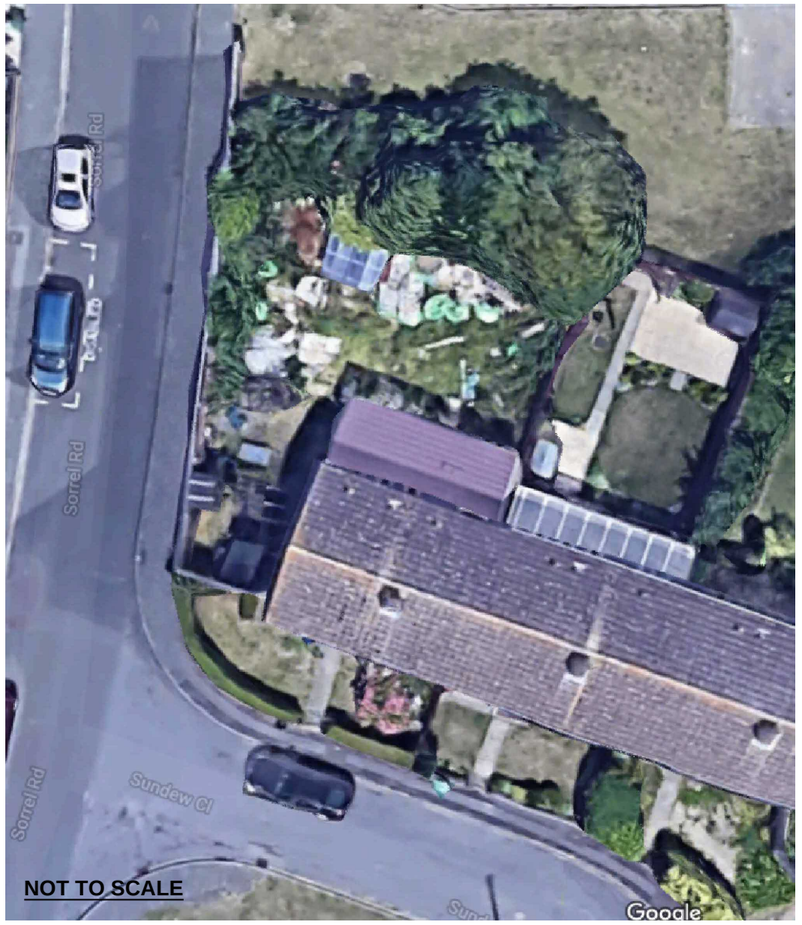

NOT TO SCALE

NOTES

NEW WINDOWS TO BE WHITE UPVC
NEW DOORS TO BE WHITE UPVC TO
MATCH EXISTING IN STYLE AND FORM.
EXTERNAL MATERIALS TO MATCH
EXISTING, BRICKS TO BE MATCHED.

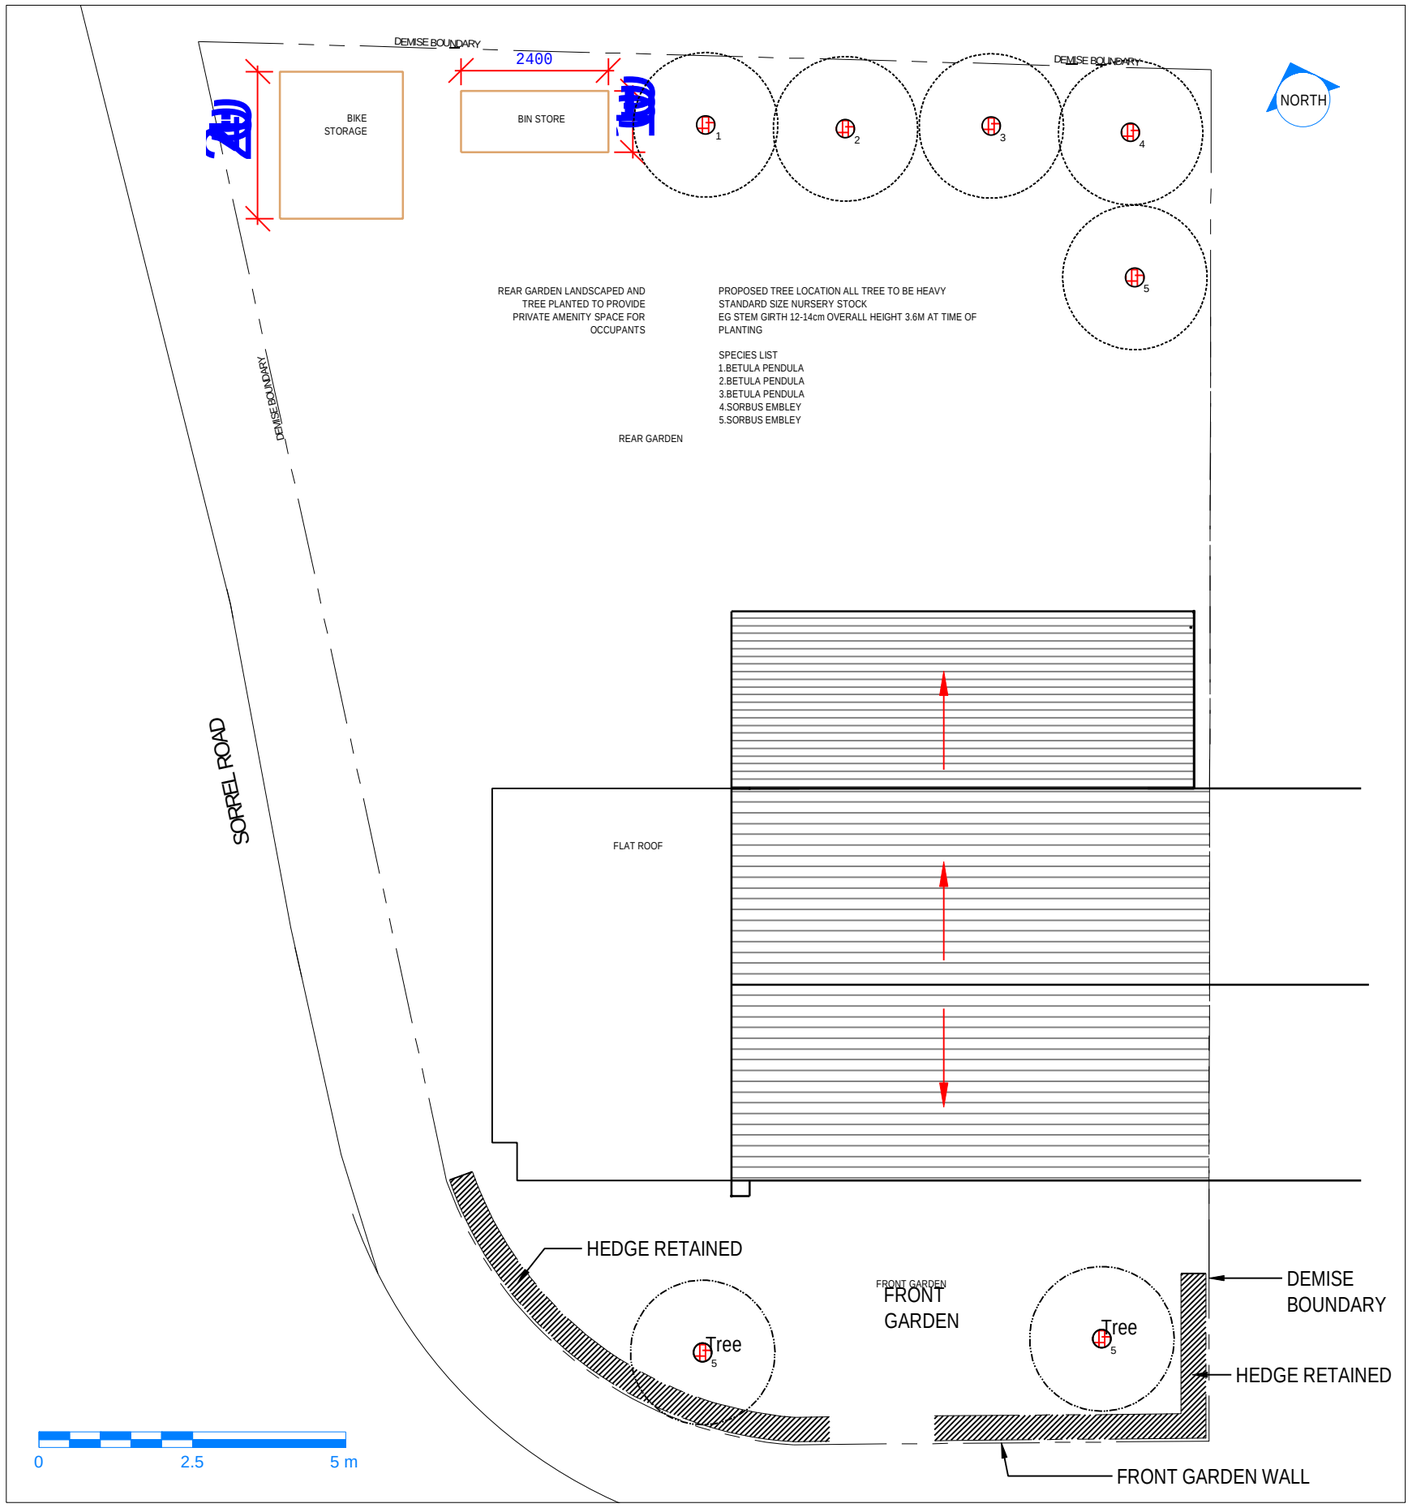

[redacted]

CODE	STATUS	SUITABILITY DESCRIPTION	JRPOSE OF ISSUE

PROJECT
1 Sundew Close,
Oxford, OX4 6RP

SHEET
Proposed Site Layout

CLIENT
Mishca Grace Hughes

Date	Project number	Scale (@ A3)
Issue Date	19-002	1:100

Drawn by
Author

Checked by

DRAWING NUMBER
P004

REV
0

No.	Description	Date