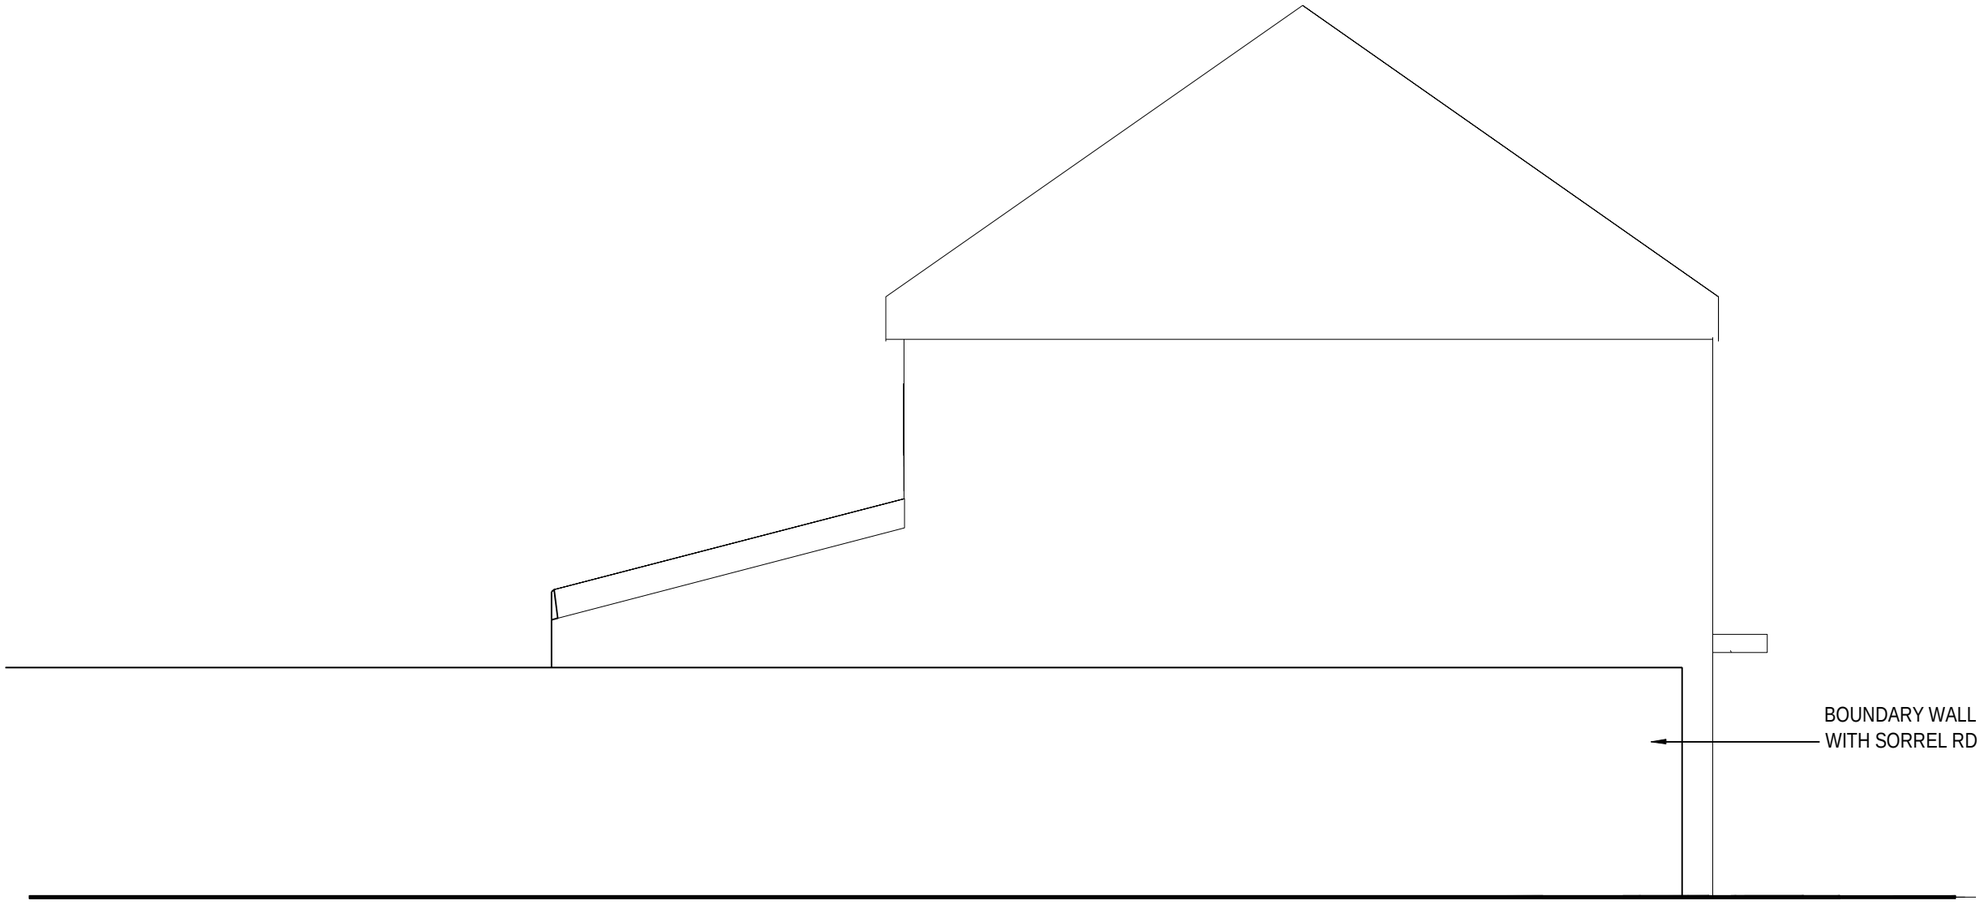

SIDE ELEVATION VIEWED FROM SORREL ROAD

[redacted]

CODE	STATUS	SUITABILITY DESCRIPTION	JRPOSE OF ISSUE

PROJECT
1 Sundew Close,
Oxford, OX4 6RP

SHEET
Existing Side Plan

CLIENT
Mishca Grace Hughes

Date	Project number	Scale (@ A3)
Issue Date	19-002	1:50

Drawn by
Author

Checked by

DRAWING NUMBER
E005

REV
0

No.	Description	Date