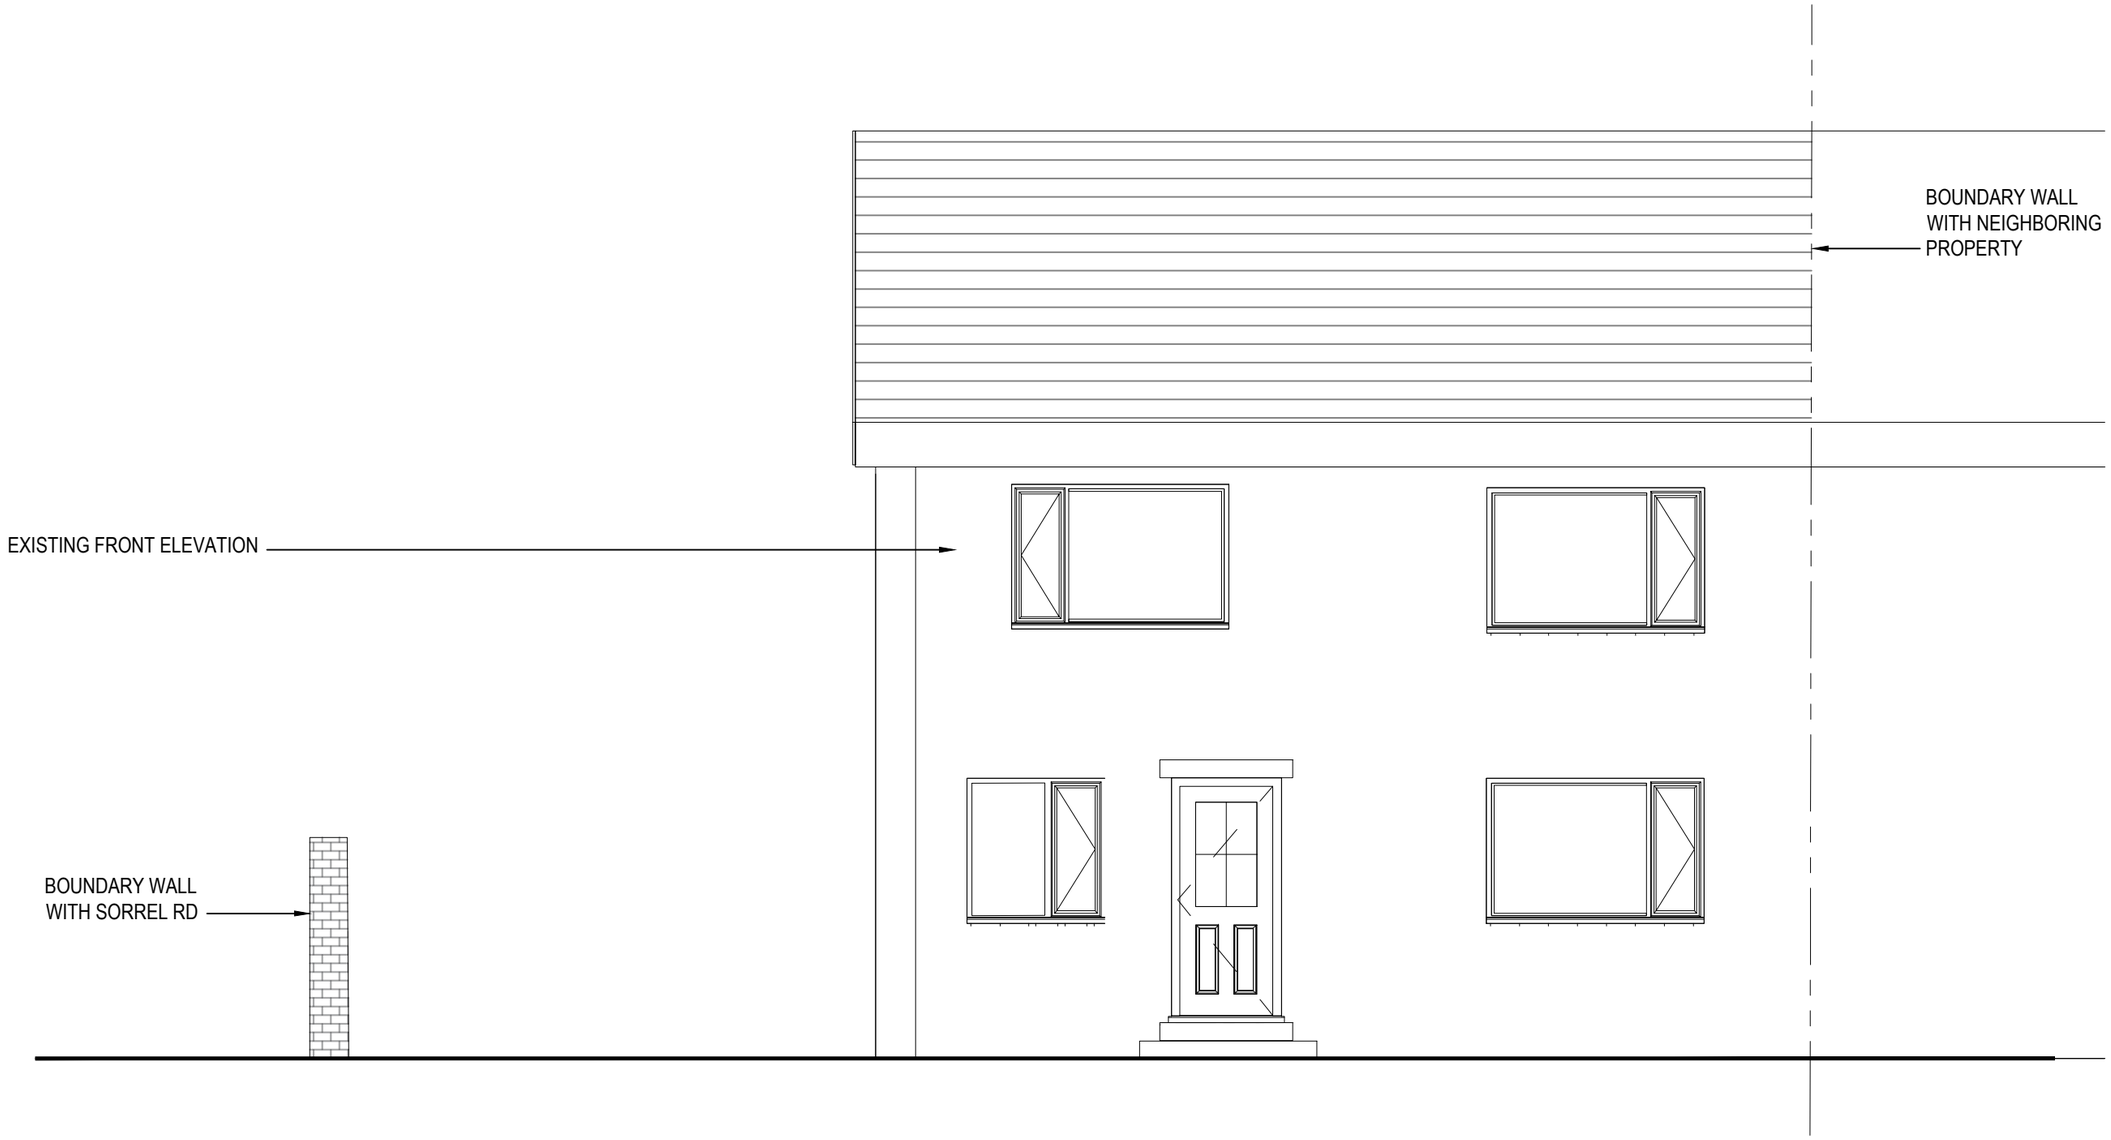

K2 Architecture
07427 980467
https://www.facebook.com/K2Arch/
enquiry.plans@gmail.com

CODE	STATUS	SUITABILITY DESCRIPTION	JRPOSE OF ISSUE

PROJECT
1 Sundew Close,
Oxford, OX4 6RP

SHEET
Existing Front Elevation

CLIENT
Mishca Grace Hughes

Date	Project number	Scale (@ A3)
Issue Date	19-002	1:50

Drawn by	DRAWING NUMBER	REV
Author	E004	0
Checked by		

No.	Description	Date