NORTH

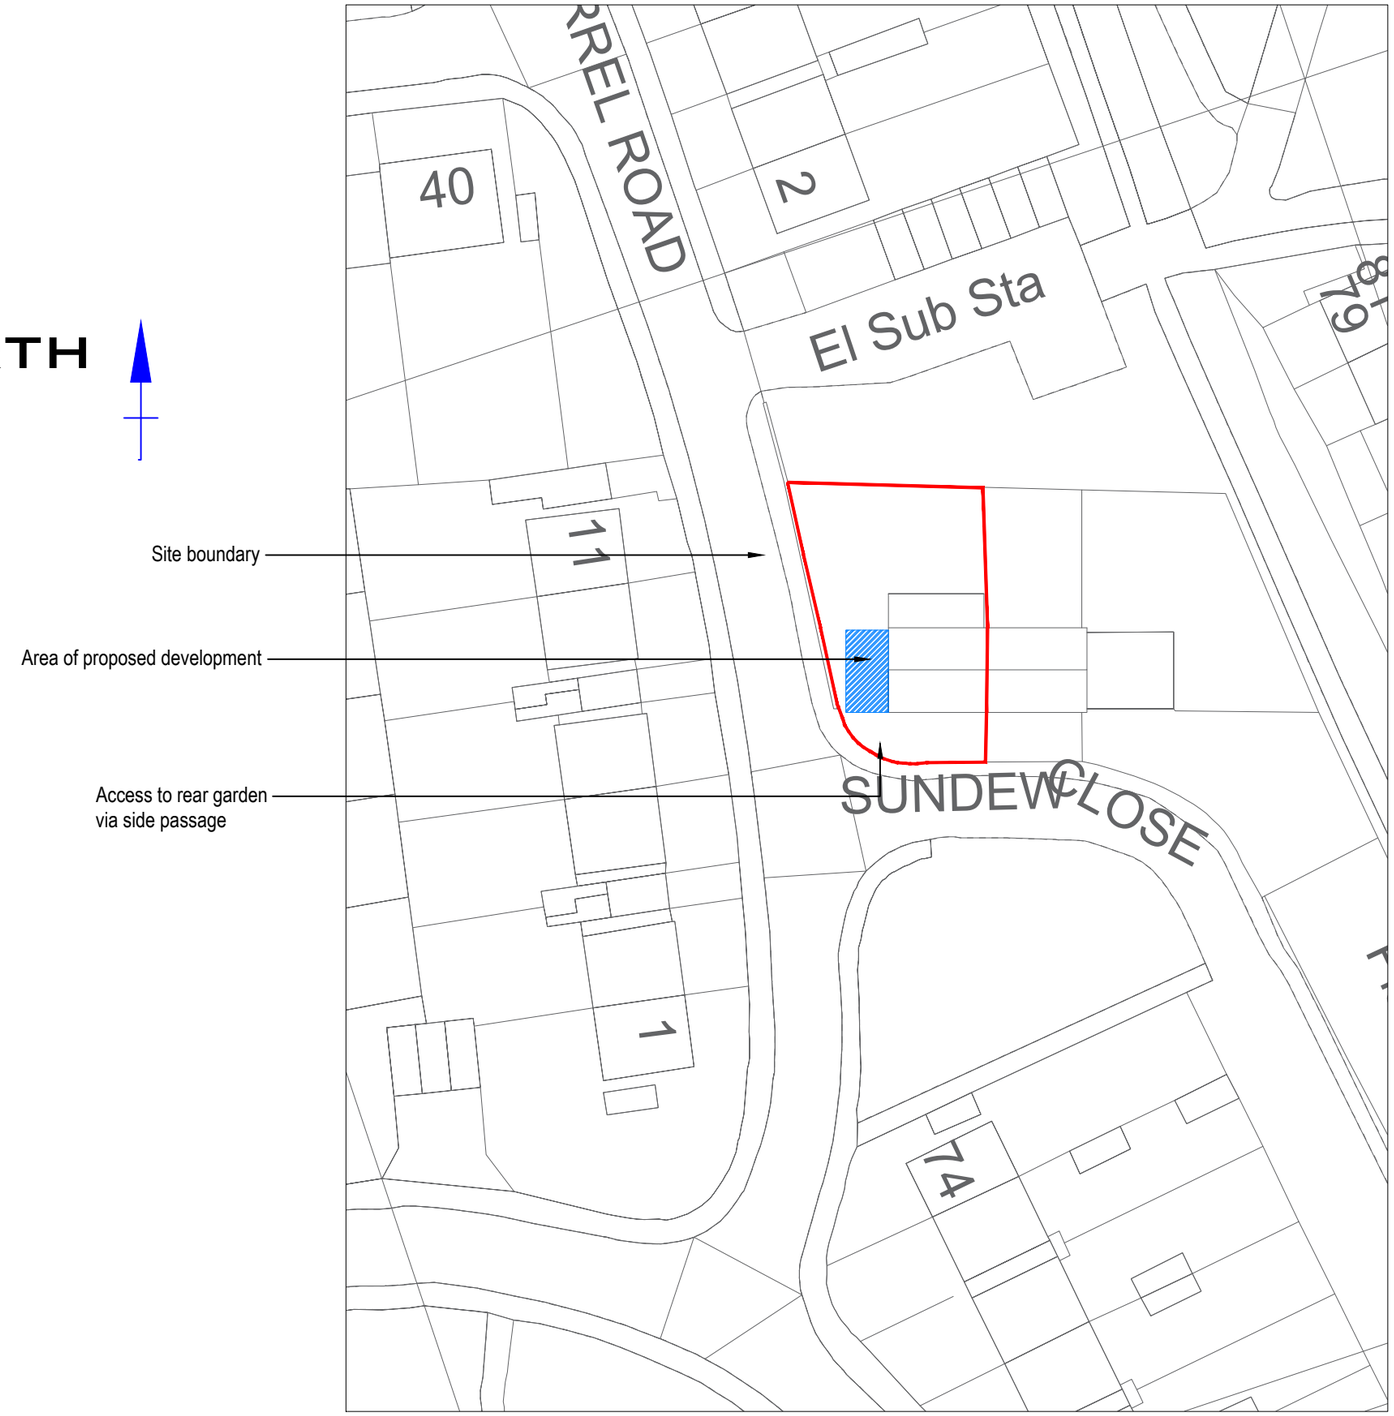

BLOCK PLAN
1:500

K2 Architecture
07427 980467
https://www.facebook.com/K2Arch/
enquiry.plans@gmail.com

CODE	STATUS	SUITABILITY DESCRIPTION	PURPOSE OF ISSUE

PROJECT
1 Sundew Close,
Oxford, OX4 6RP

SHEET
Proposed Block Plan

CLIENT
Mishca Grace Hughes

Date	Project number	Scale (@ A3)
AUG-2020	19-002	1:1250 & 1:500

Drawn by	DRAWING NUMBER	REV
MN	A101	0

Checked by

No.	Description	Date