NOTES

NEW WINDOWS TO BE WHITE UPVC
NEW DOORS TO BE WHITE UPVC
TO MATCH EXISTING IN STYLE AND
FORM.
EXTERNAL MATERIALS TO MATCH
EXISTING, BRICKS TO BE MATCHED.
SIDE ELEVATION TO BE RENDERED

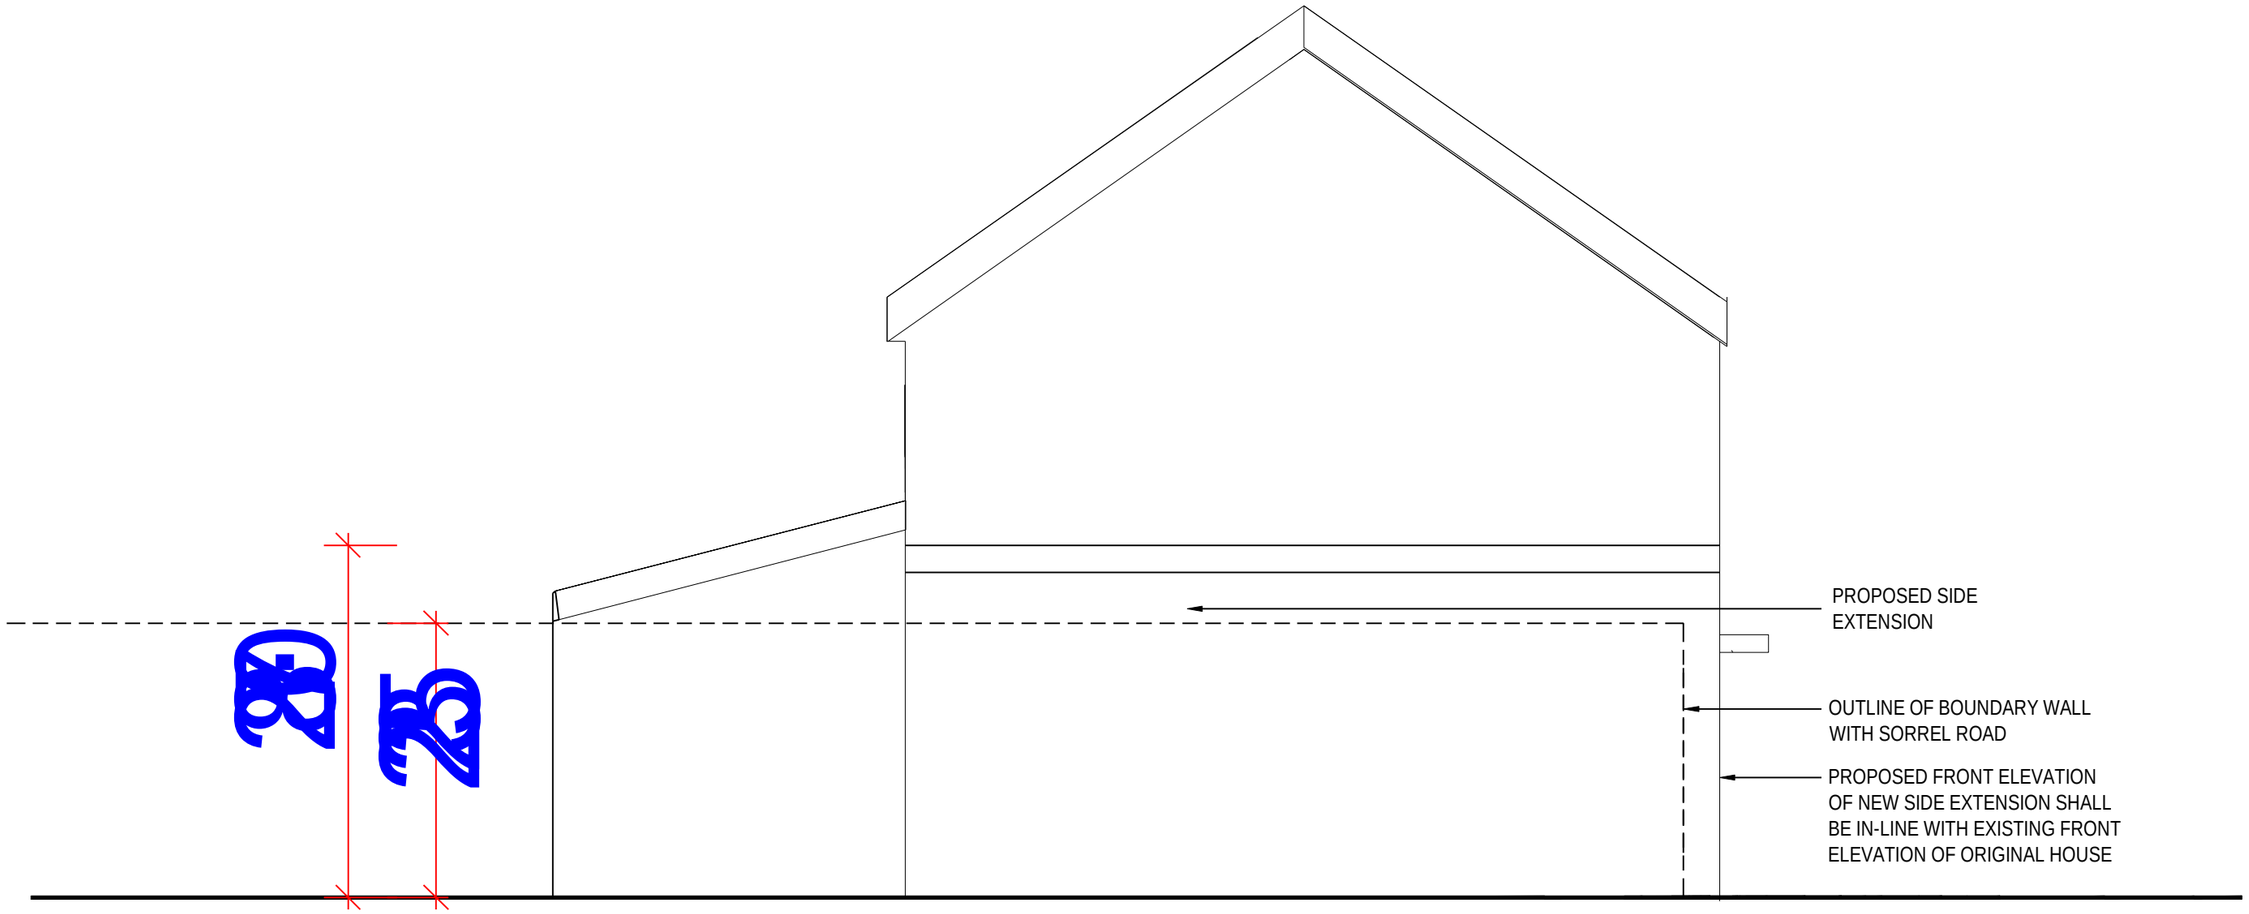

SIDE ELEVATION VIEWED FROM SORREL ROAD

[redacted]

CODE	STATUS	SUITABILITY DESCRIPTION	JRPOSE OF ISSUE

PROJECT
1 Sundew Close,
Oxford, OX4 6RP

SHEET
Proposed SIDE Elevation

CLIENT
Mishca Grace Hughes

Date	Project number	Scale (@ A3)
Issue Date	19-002	1:50

Drawn by	DRAWING NUMBER	REV
Author	P006	0
Checked by		

No.	Description	Date