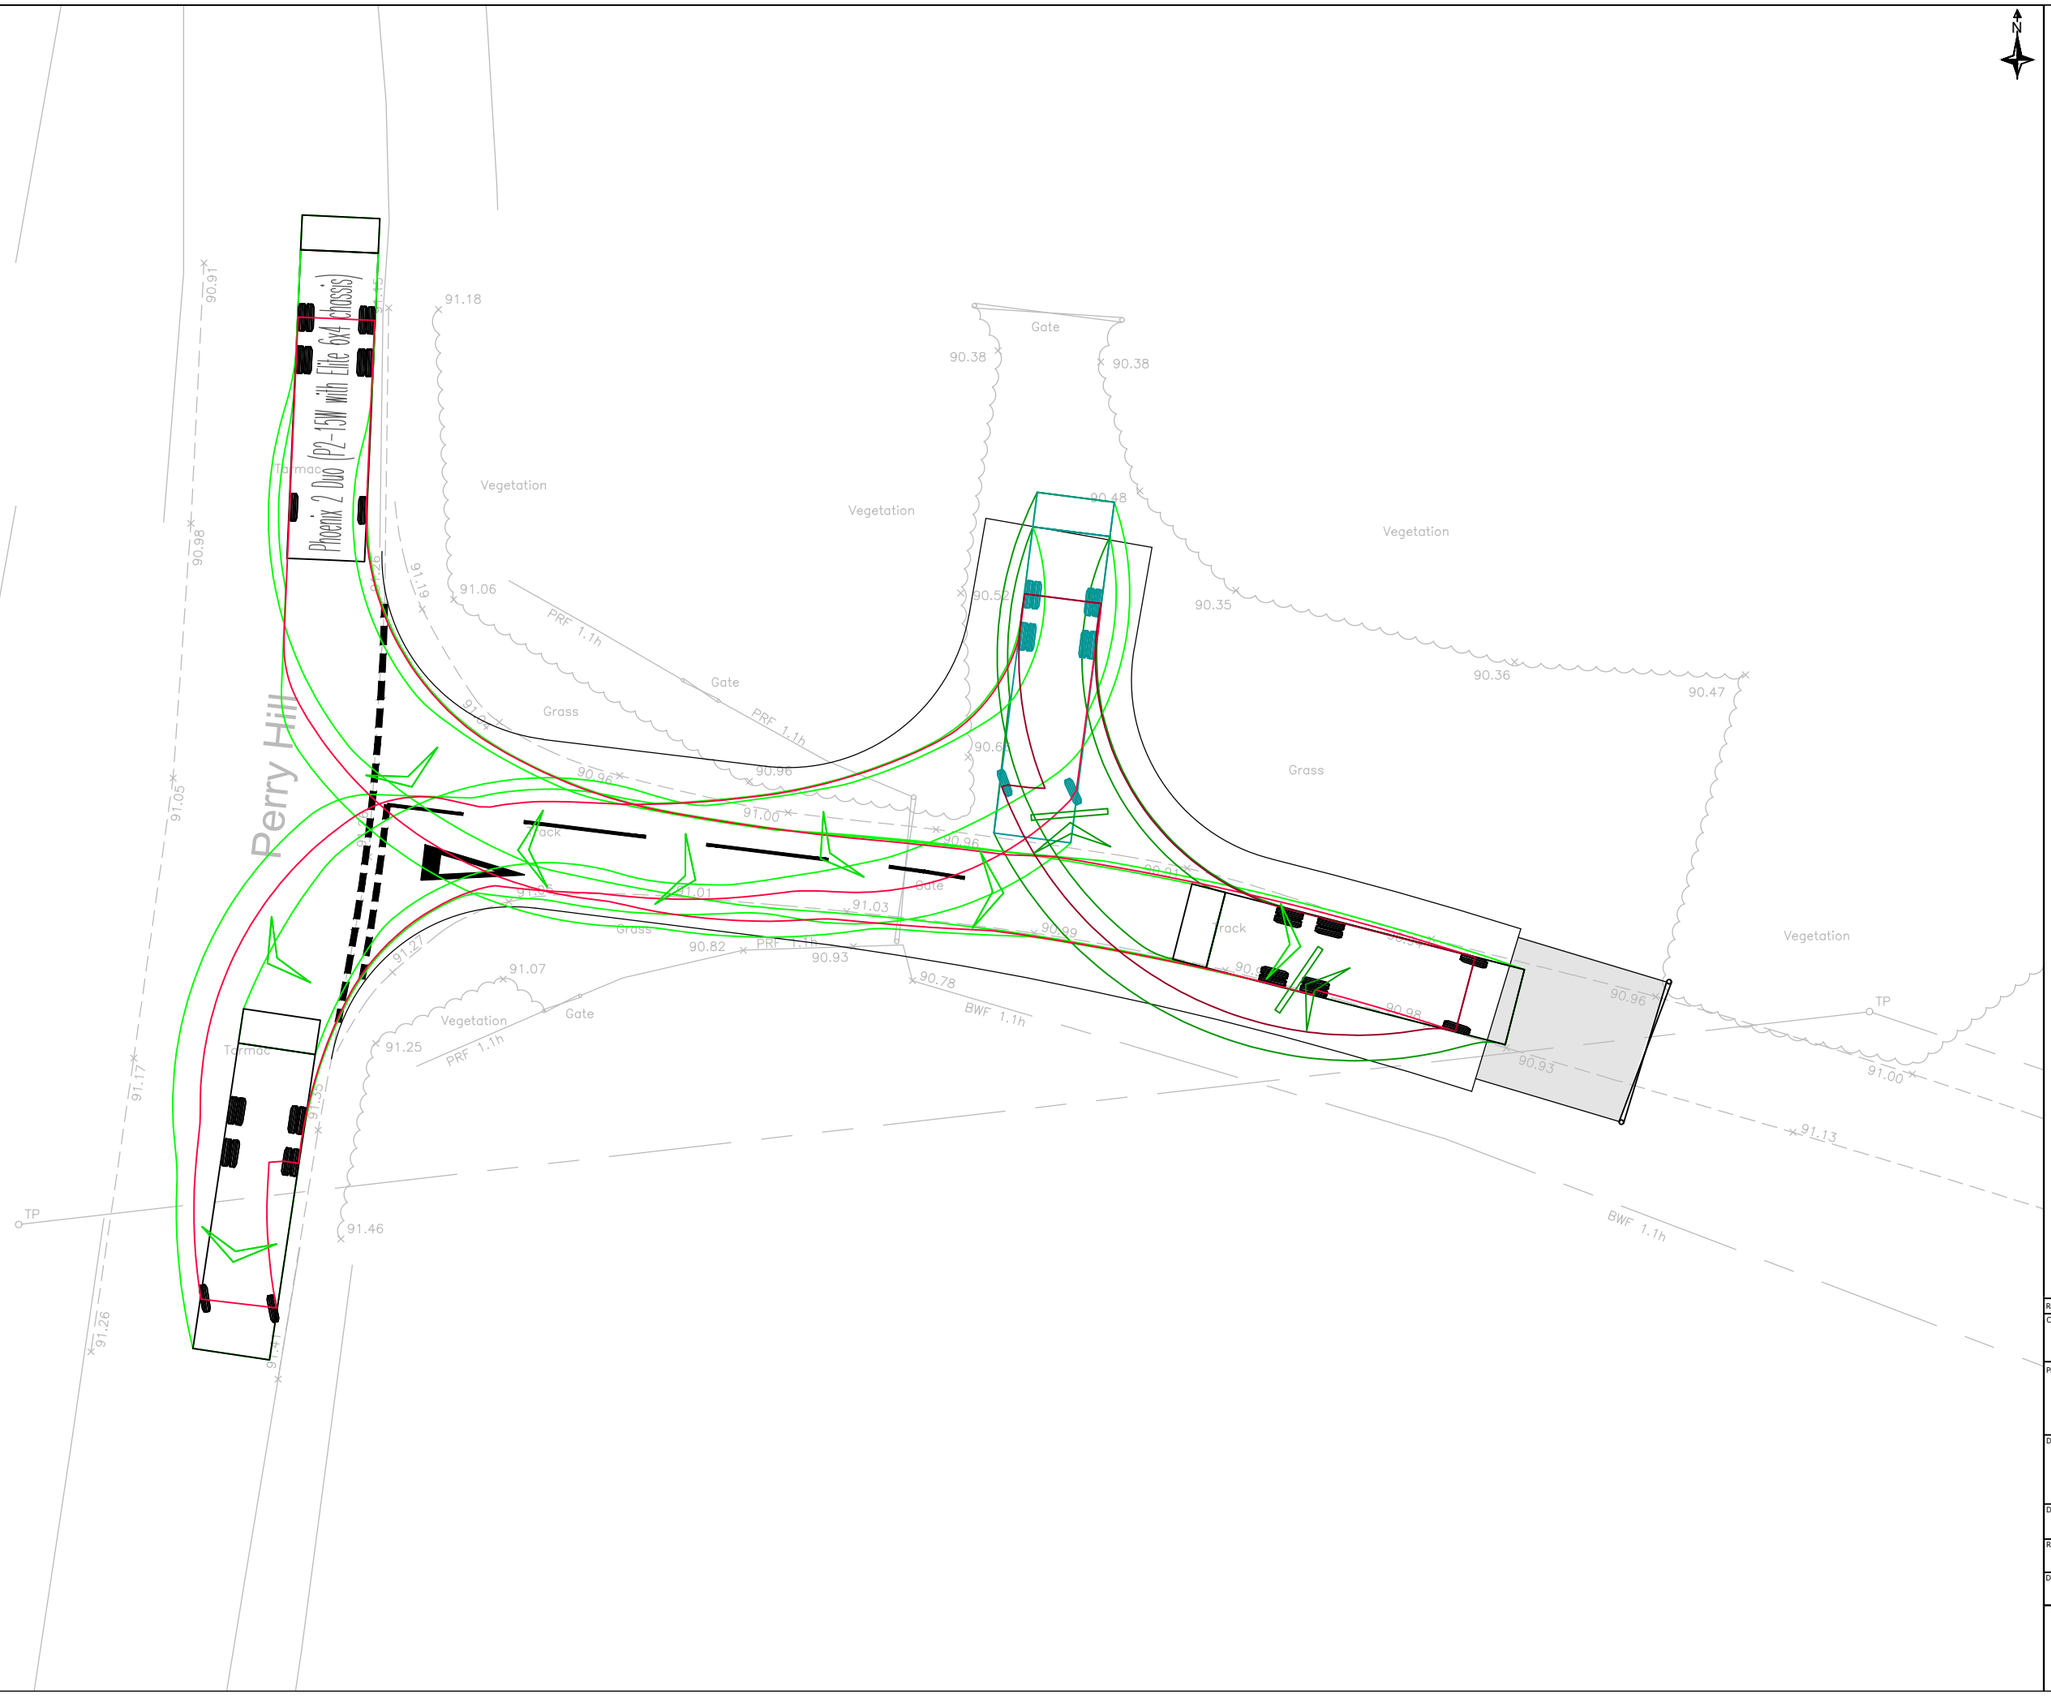

N

Notes:

1. Any Dimensions Shown Are Indicative Only And Are Subject To Verification Onsite.
2. This Drawing Is For Planning Purposes Only And Should Not Be Used For Construction.
3. Drawing Based On Topographical Survey Produced By ASP Dated Sept 2022.

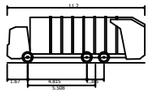

Phoenix 2 Duo (P2-15W with Elite 6x4 chassis)	
Overall Length	11.200m
Overall Width	2.530m
Overall Body Height	3.751m
Min Body Ground Clearance	0.304m
Track Width	2.500m
Lock to lock time	4.00s
Kerb to Kerb Turning Radius	9.500m

Rev	Description	Date

Client:
Fakhruddin Properties UK

Project:
Dunsty Hill Farm
Perry Hill, Calvert
Buckinghamshire

Drawing Title:
Access Road & Swept Paths

Drawing Number:
RHC-23-202-02

Revision:	Sheet Size:	Scale:
-	A3	As Shown
Drawn & Checked By:	**Date:**	**Status:**
AR	08/09/2023	Information

E: enquiries@robertshighwayconsultants.co.uk
P: +44 (0)7935 229255
W: www.robertshighwayconsultants.co.uk

Ordnance Survey © Crown Copyright 2023. All Rights Reserved.

Roberts Highway Consultants