Produced on 07 March 2023 from the Ordnance Survey National Geographic Database and incorporating surveyed revision available at this date.
This map shows the area bounded by 363149 187655,363349 187655,363349 187855,363149 187855,363149 187655
Crown copyright and database rights 2023 OS 100054135. Supplied by copla ltd trading as UKPlanningMaps.com a licensed Ordnance Survey partner (OS 100054135).
Data licence expires 07 March 2024. Unique plan reference: v4e/916228/1239432

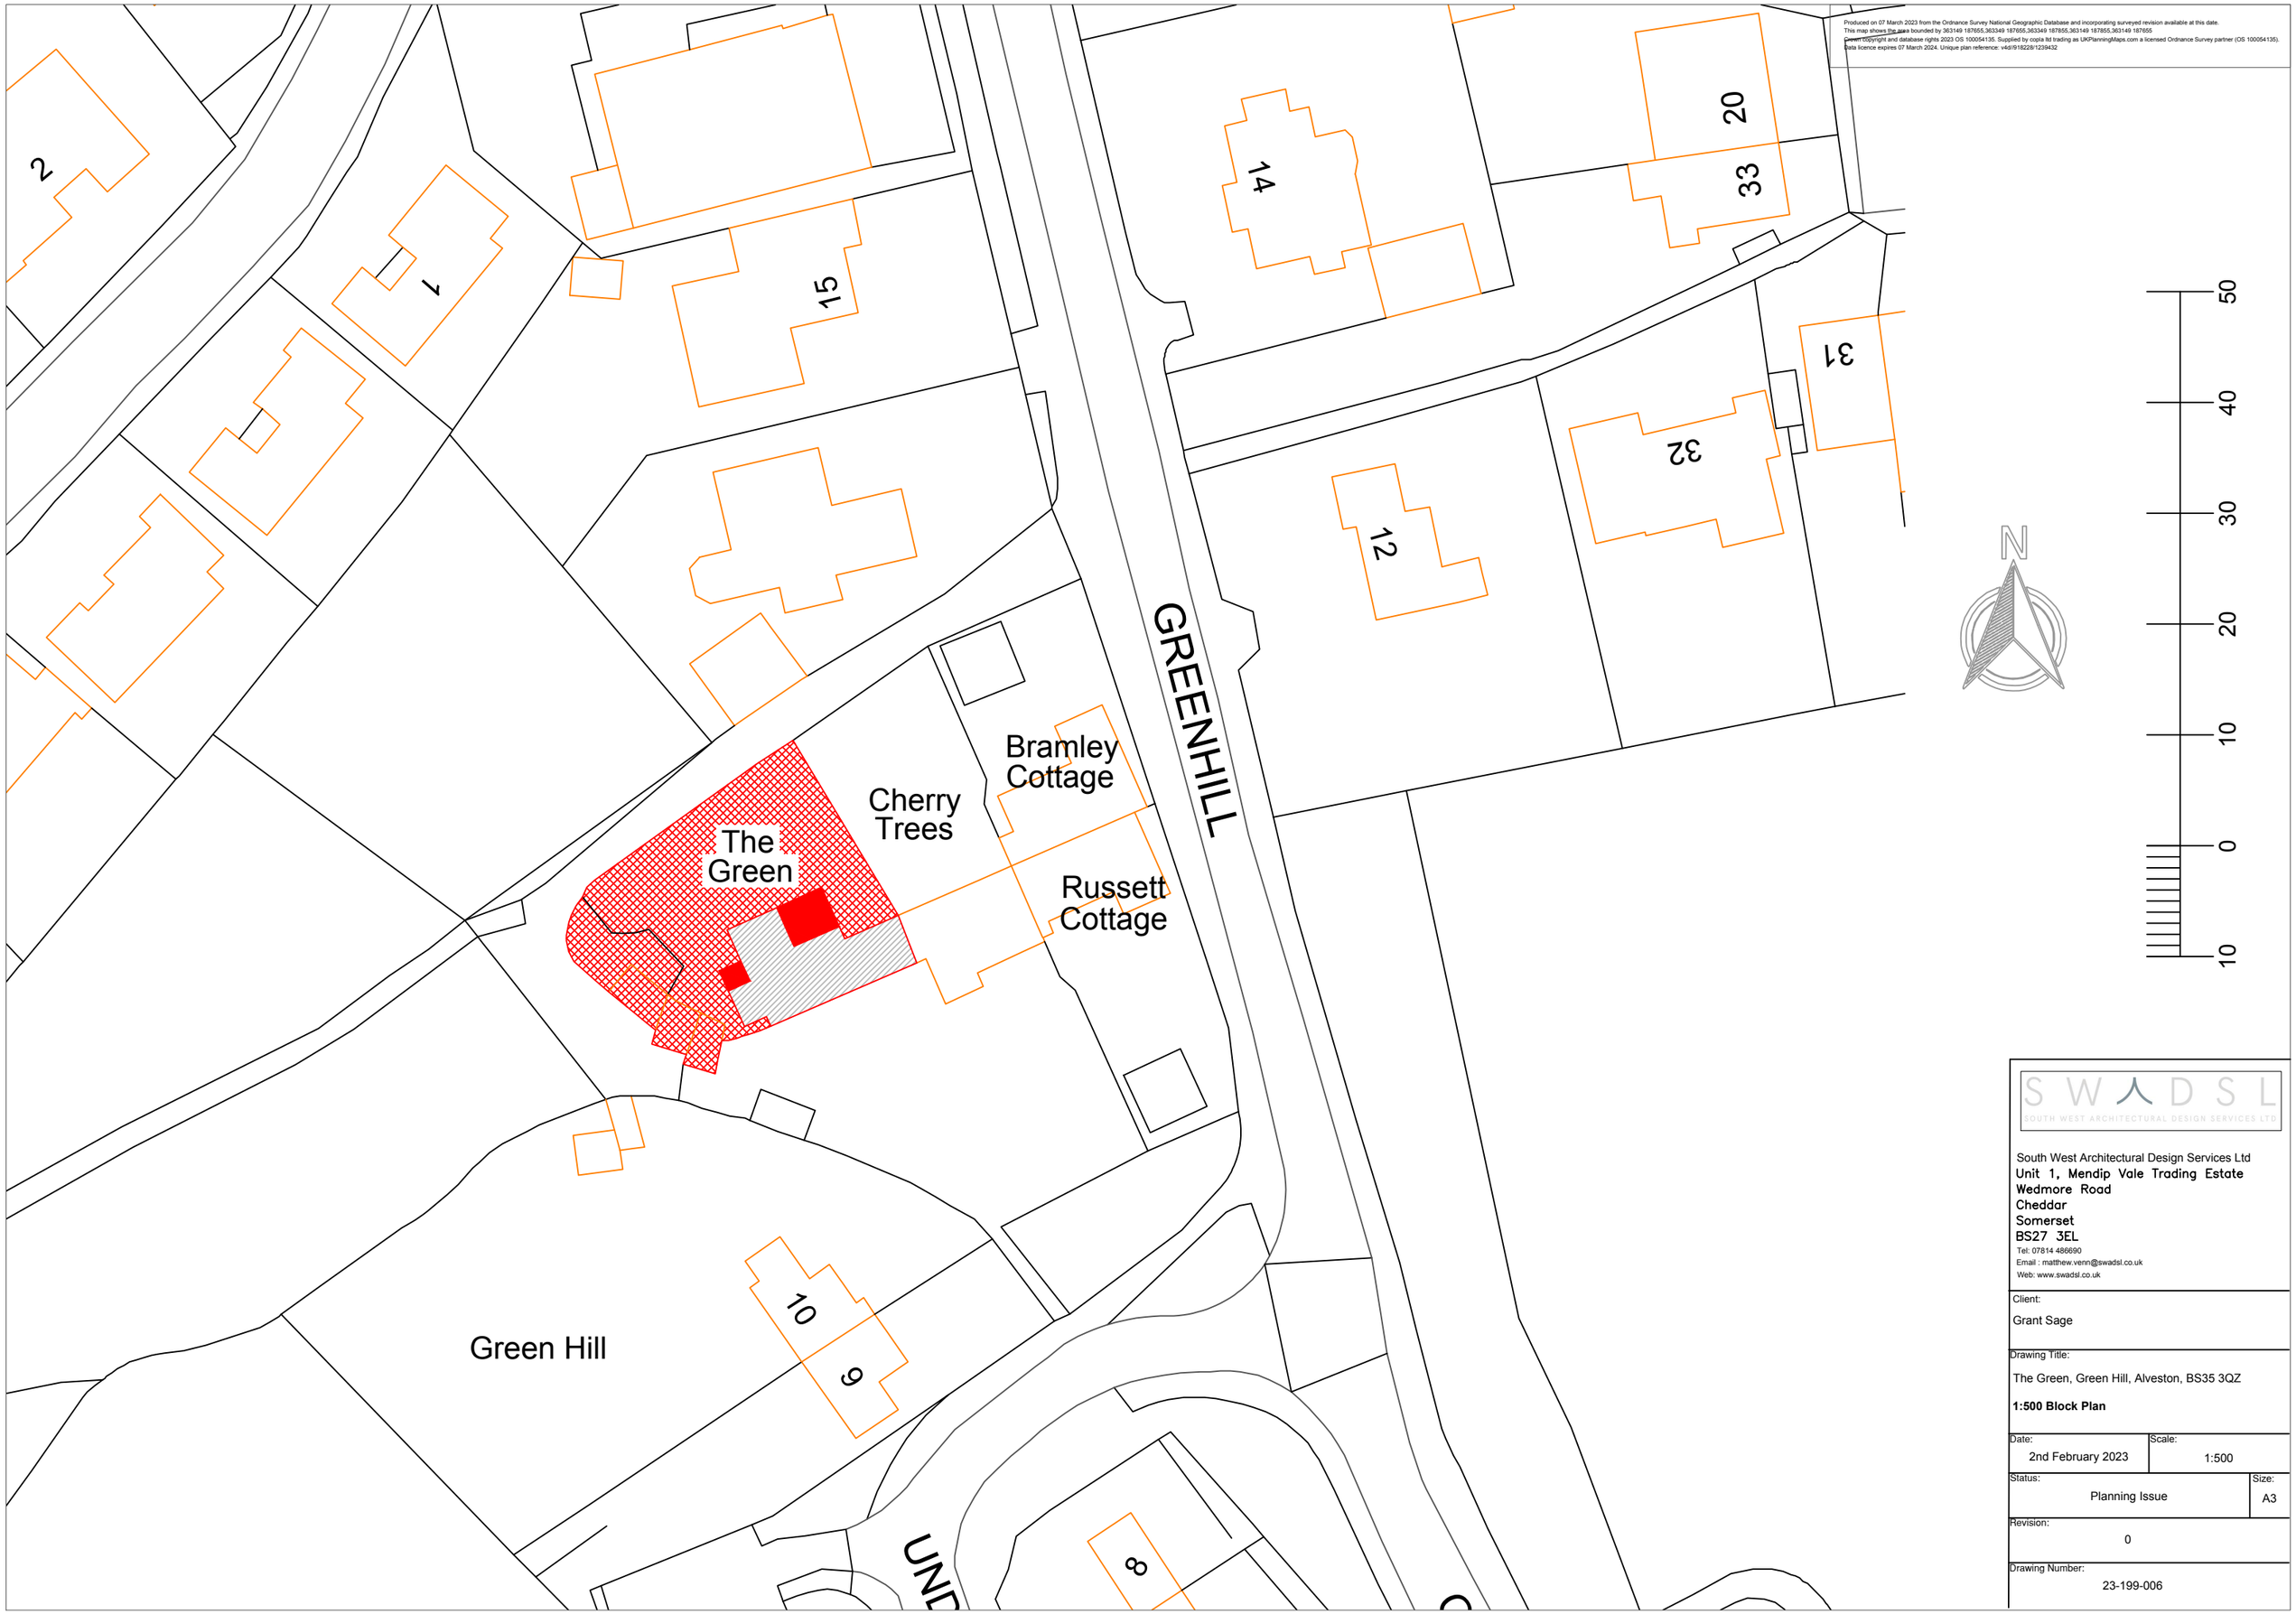

South West Architectural Design Services Ltd
Unit 1, Mendip Vale Trading Estate
Wedmore Road
Cheddar
Somerset
BS27 3EL
Tel: 07814 486690
Email : matthew.venn@swadsl.co.uk
Web: www.swadsl.co.uk

Client:
Grant Sage

Drawing Title:
The Green, Green Hill, Alveston, BS35 3QZ

1:500 Block Plan

Date:	Scale:
2nd February 2023	1:500

Status:	Size:
Planning Issue	A3

Revision:
0

Drawing Number:
23-199-006