Condition no. 4

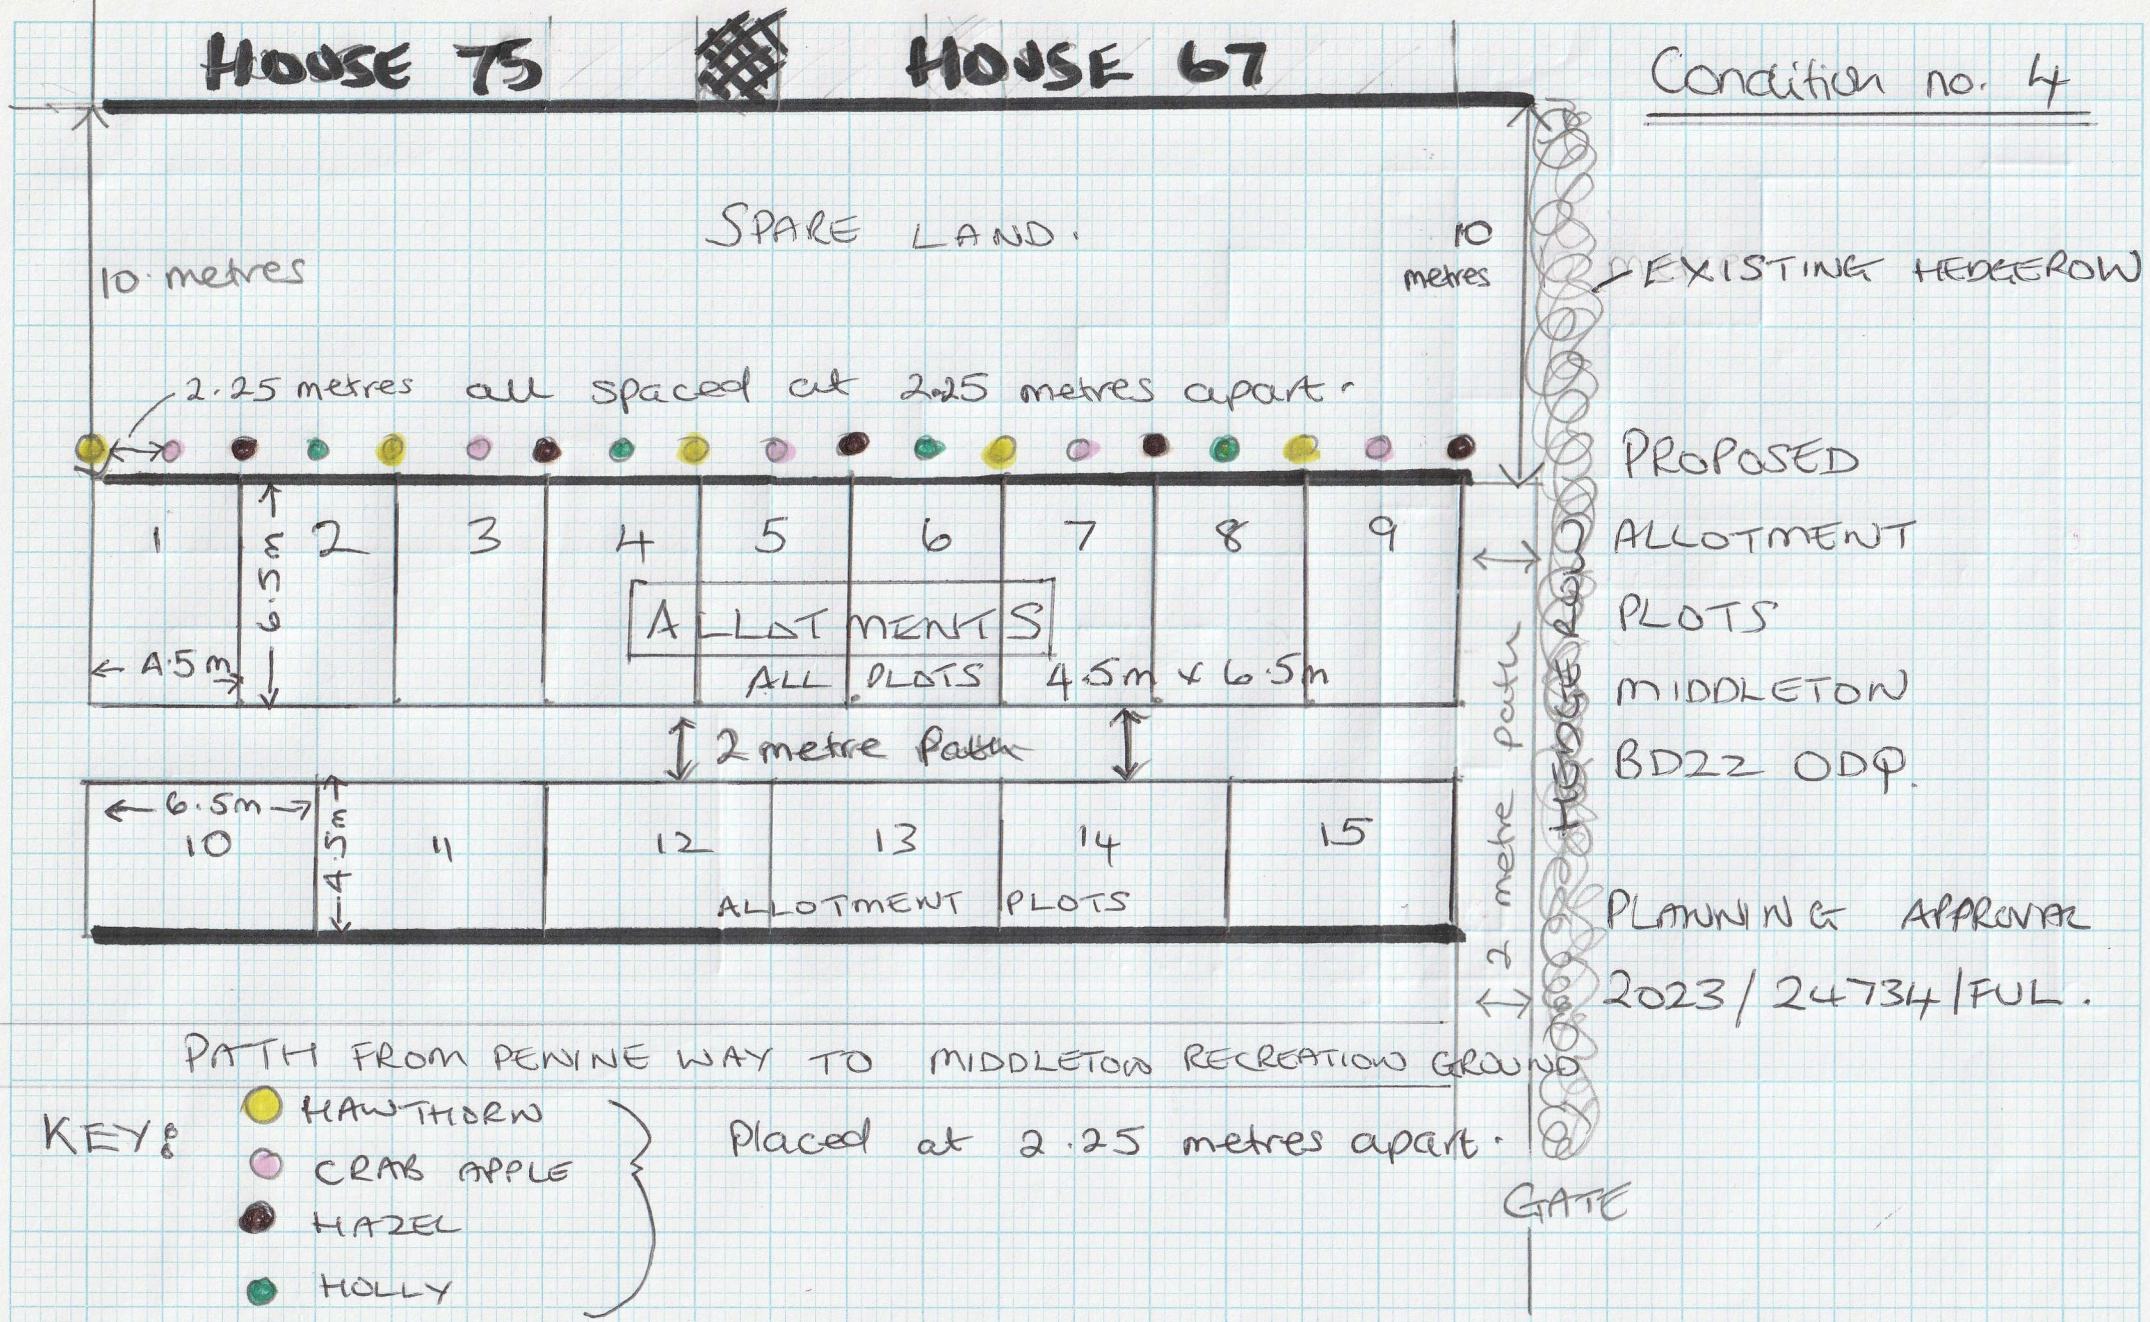

Trees will be kept at maximum height of 2 metres