Notes
This document and its design content is copyright ©. It shall be read in conjunction with all other associated project information including models, specifications, schedules and related consultants documents. Do not scale from documents. All dimensions to be checked on site. Immediately report any discrepancies, errors or omissions on this document to the Originator. If in doubt ASK.

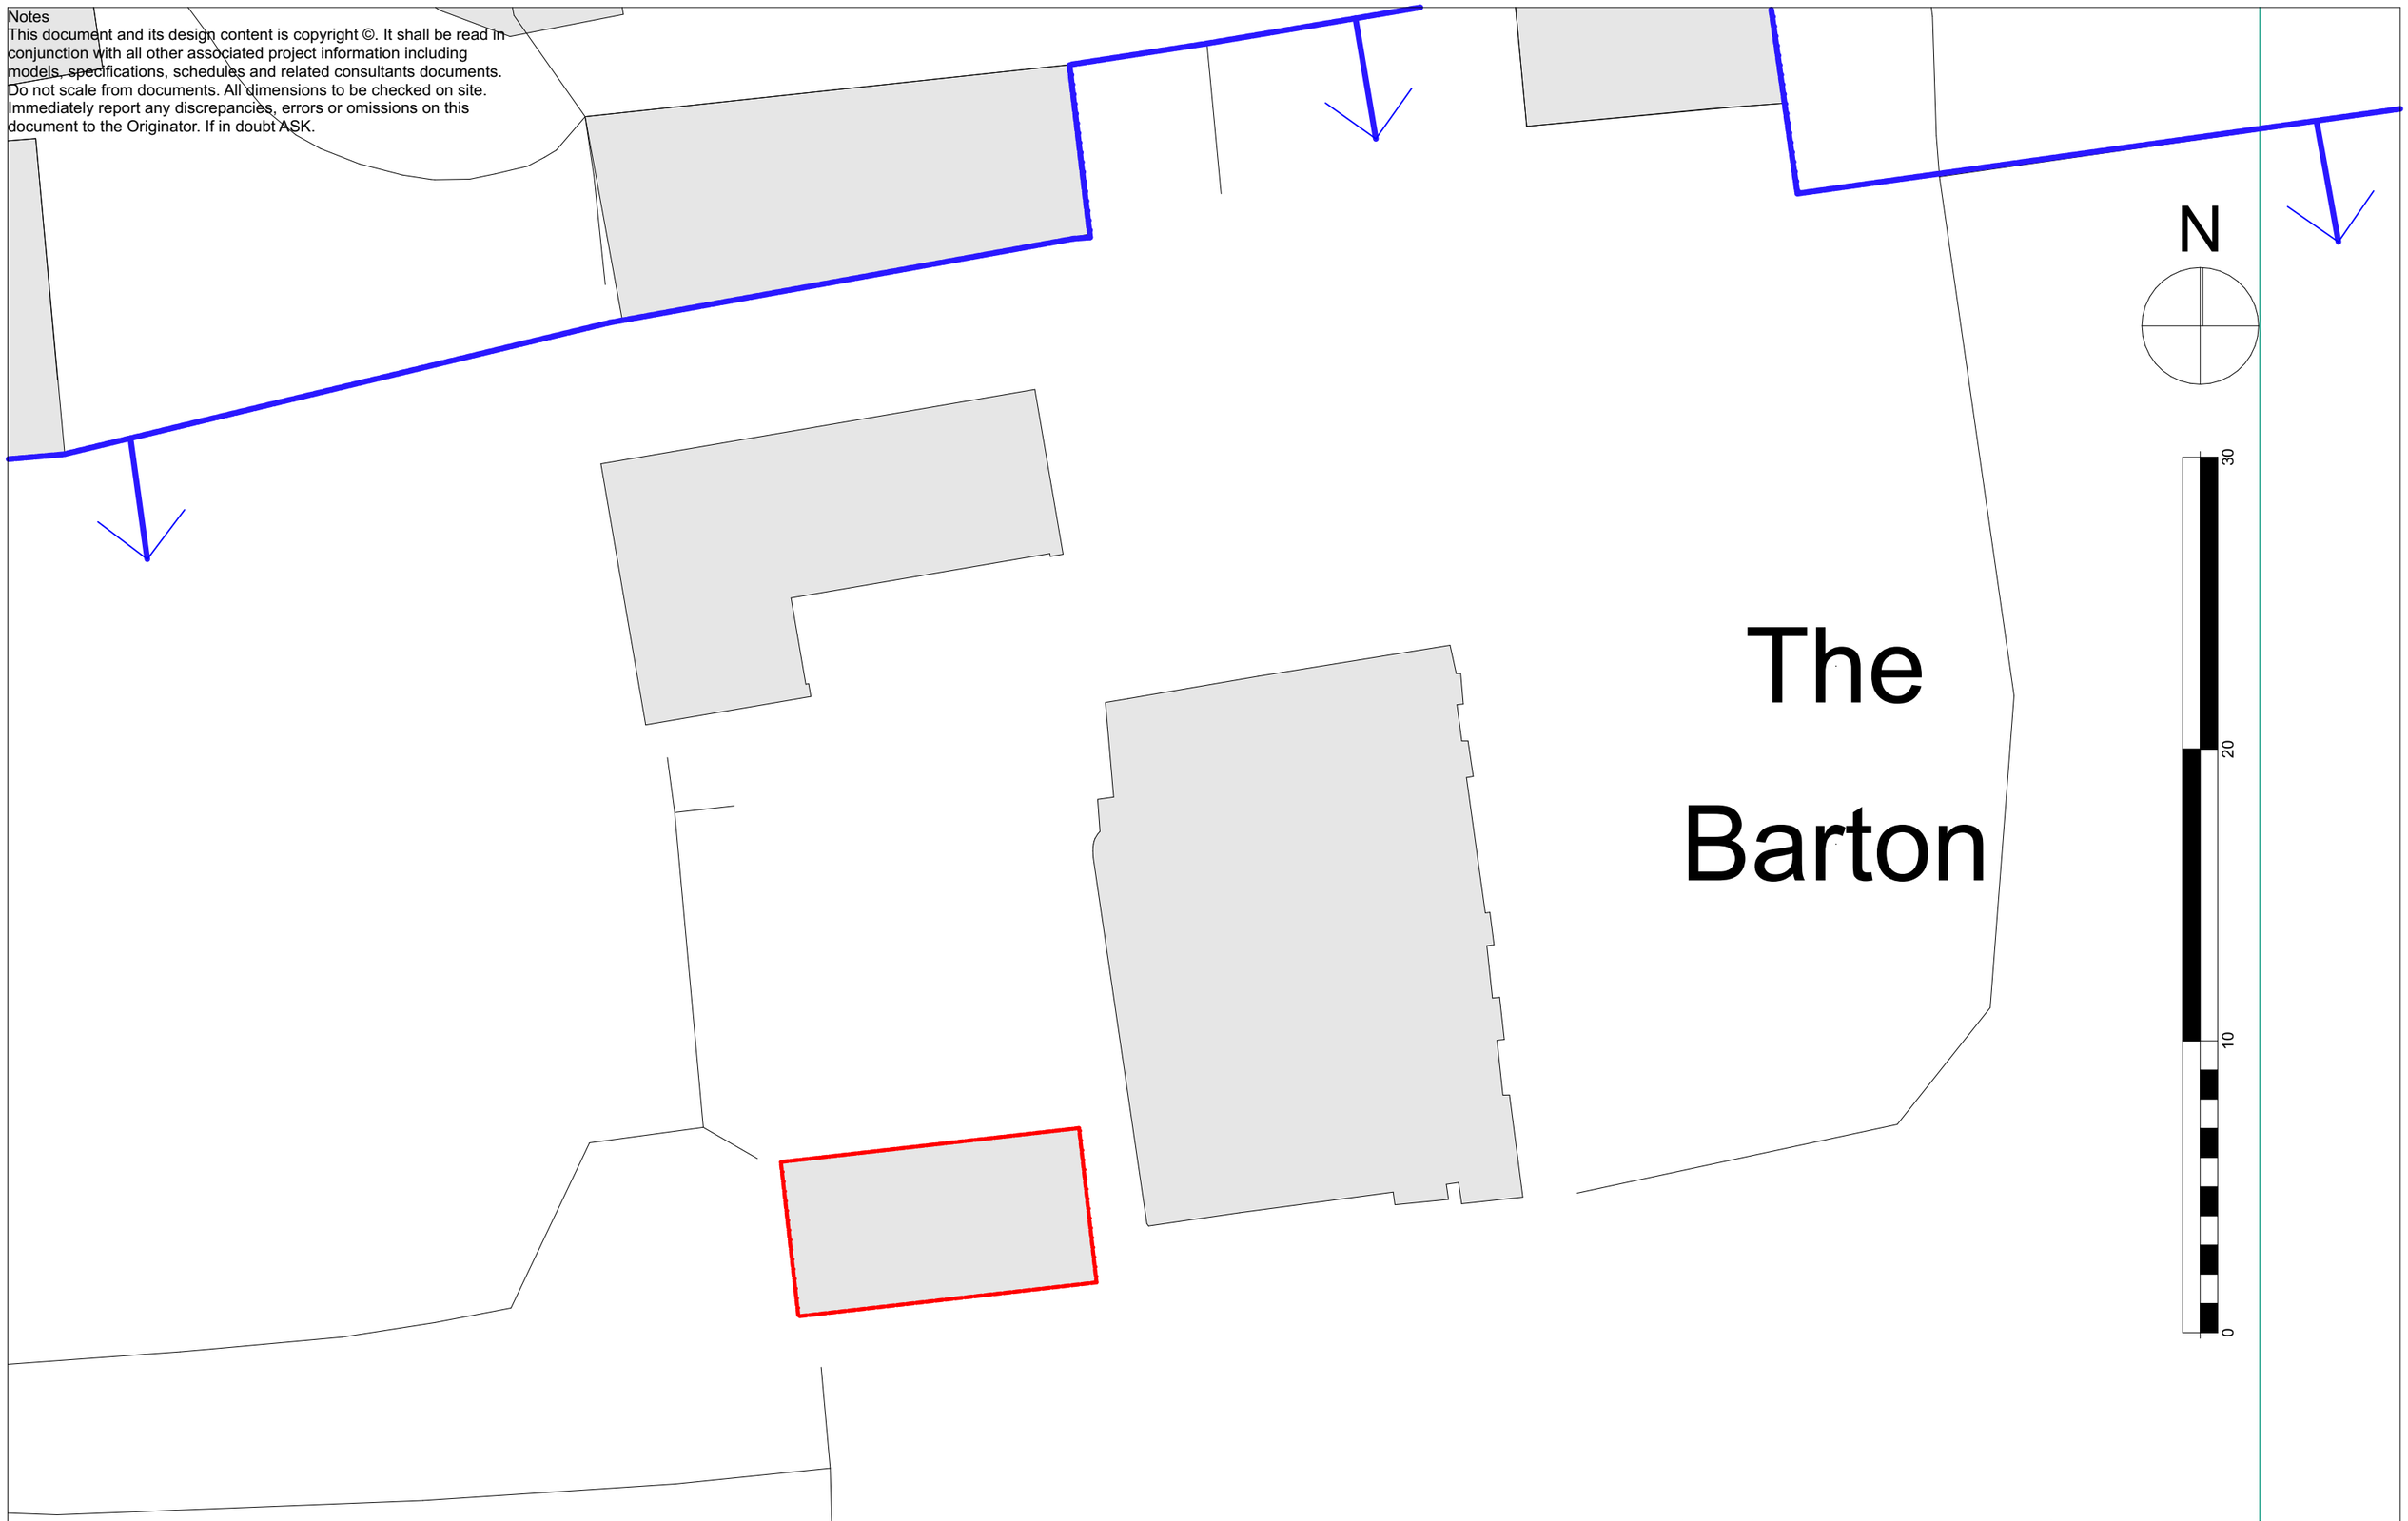

Layout Title	Scales @ A3	Originator	Project	Client	Drawing Number
A3 Site Layout Existing 1-200 **Proposed replacement roof to garage**	**1:200**	**Hargreaves: architecture+design** 01884 254518	**The Barton, Neopardy**	**Mr P Scanlan**	project originator rev **2023-10 -09-07**

RevID	Change ID	Change Name	Revision ID