Notes
This document and its design content is copyright ©. It shall be read in conjunction with all other associated project information including models, specifications, schedules and related consultants documents. Do not scale from documents. All dimensions to be checked on site. Immediately report any discrepancies, errors or omissions on this document to the Originator. If in doubt ASK.

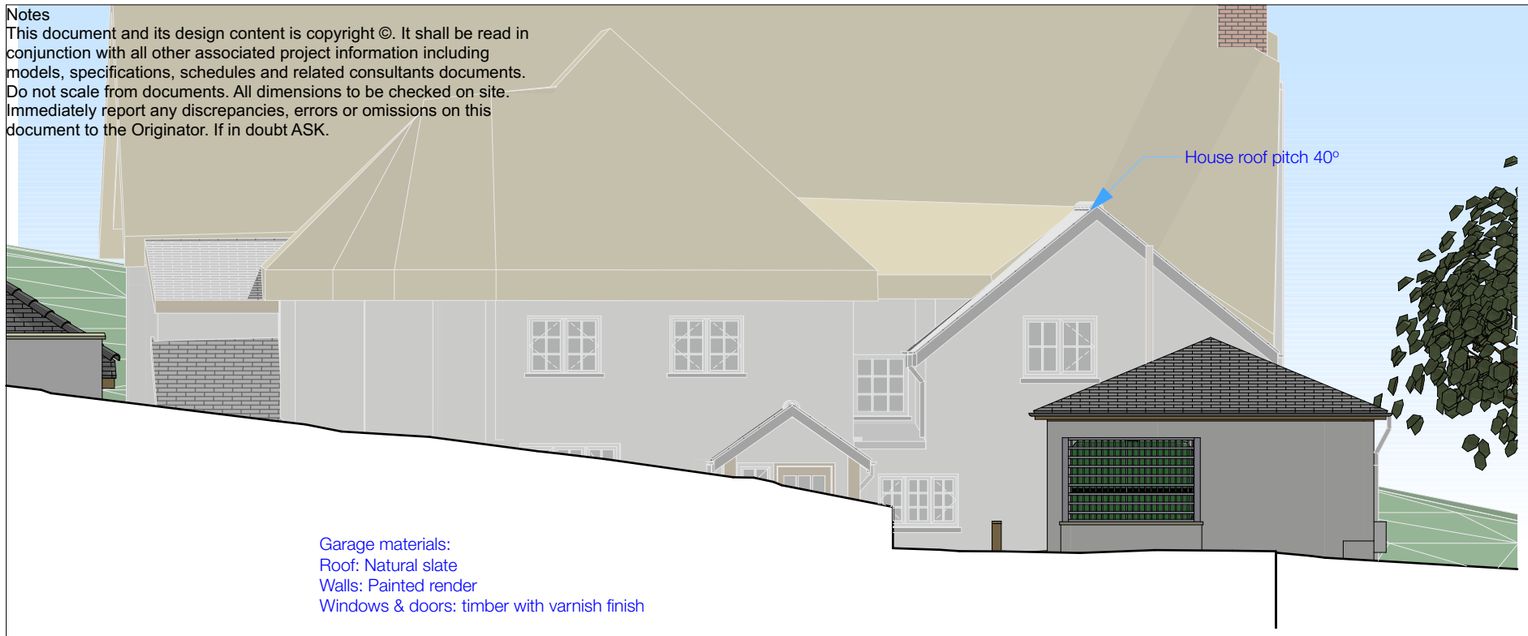

E-01 West Elevation Existing 1:100

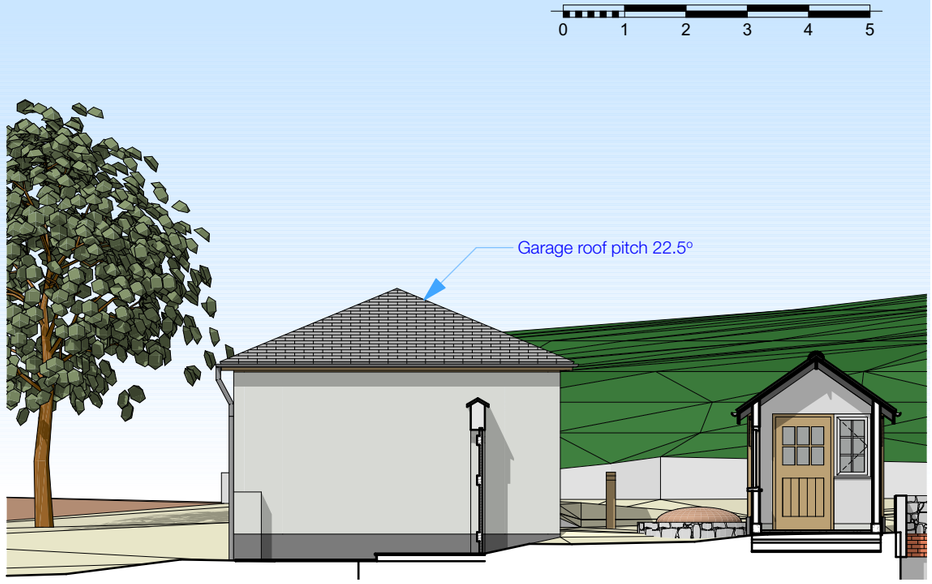

E-03 East Elevation Existing 1:100

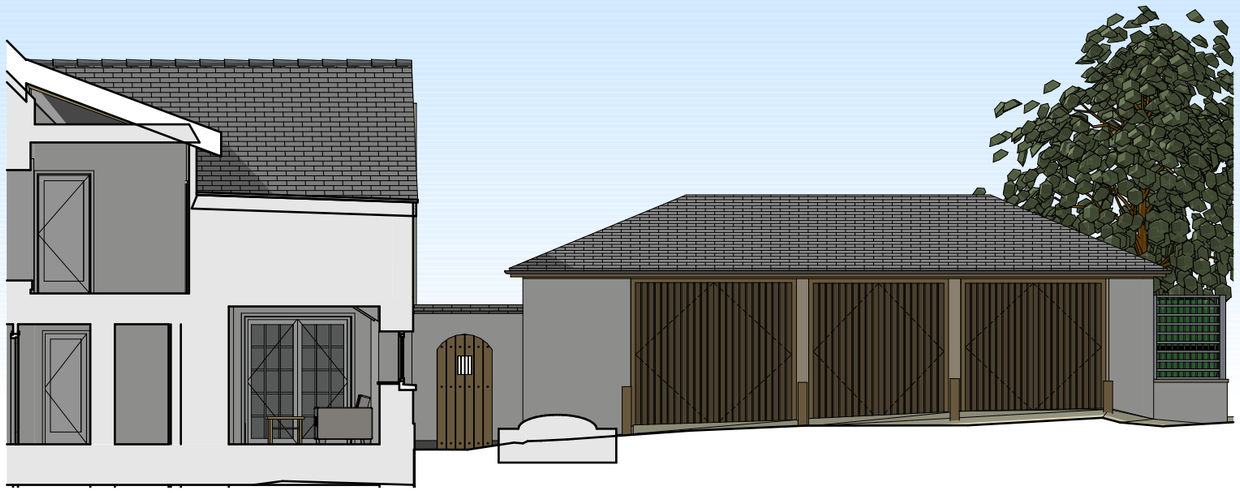

E-02 North Elevation Existing 1:100

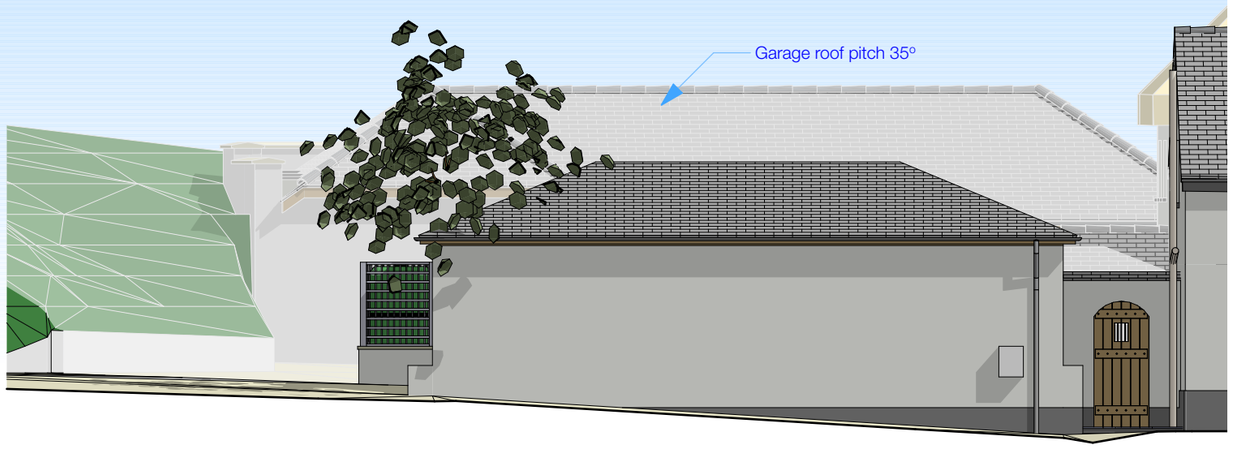

E-04 South Elevation Existing 1:100

01 - WIP	Ch-10	Minor works for LBC application	01 - WIP

RevID	Change ID	Change Name	Revision ID

Layout Title **A3 Elevation Existing 1-100** **Proposed replacement roof to garage**	Scales @ A3 **1:100**	Originator **Hargreaves: architecture+design** 01884 254518	Project **The Barton, Neopardy**	Client **Mr P Scanlan**	Drawing Number project: **2023-10 -09-03** / originator / rev: **01 - WIP**