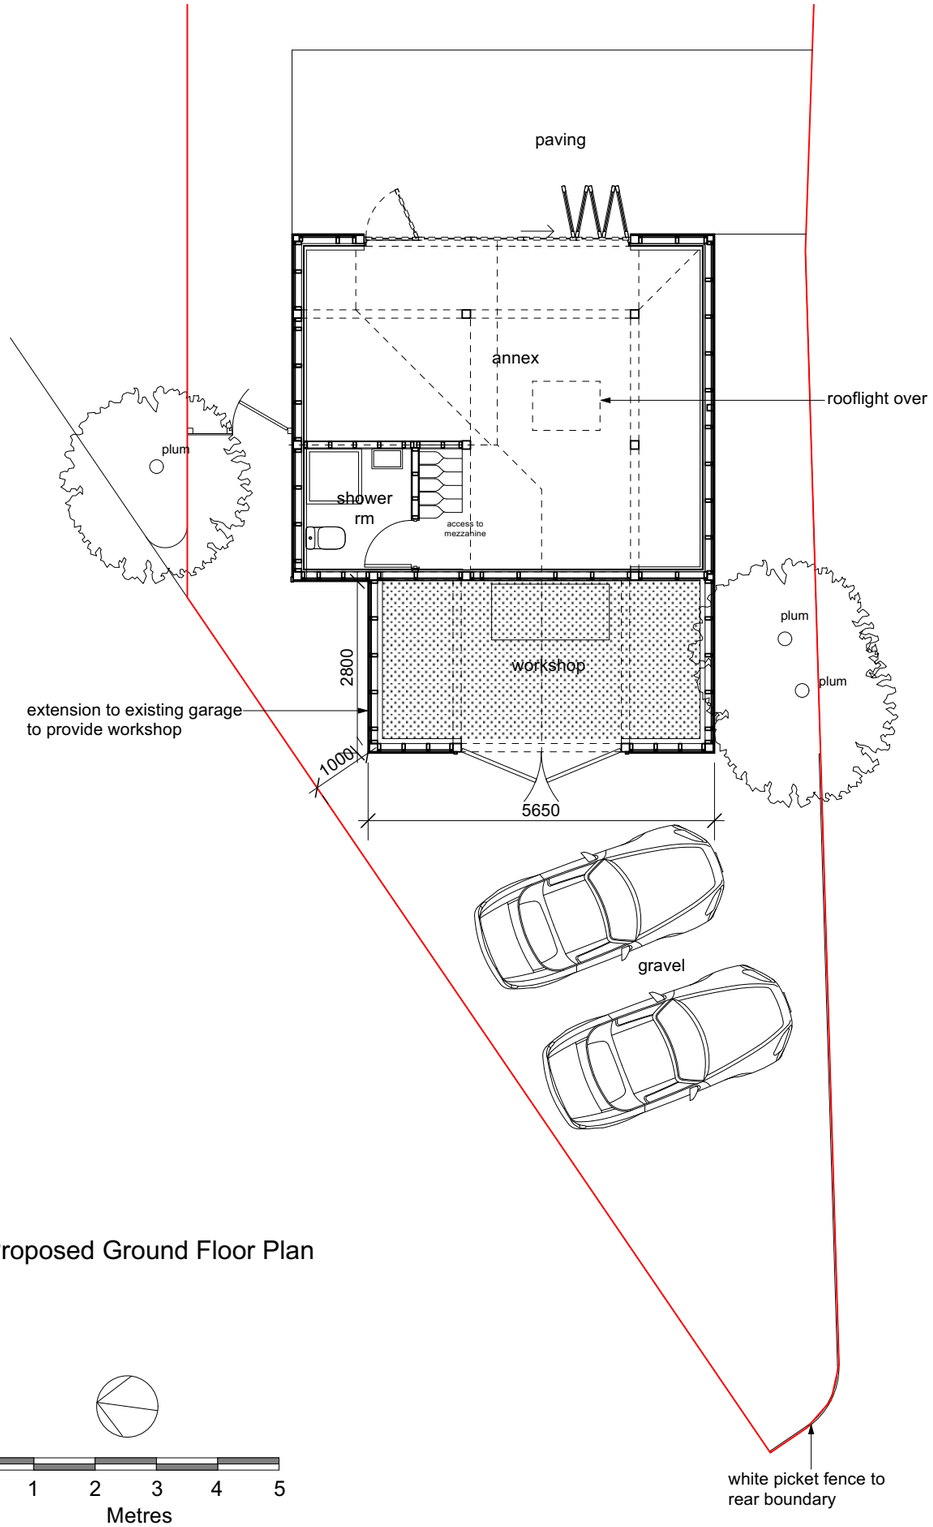

Proposed Ground Floor Plan

0 1 2 3 4 5
Metres

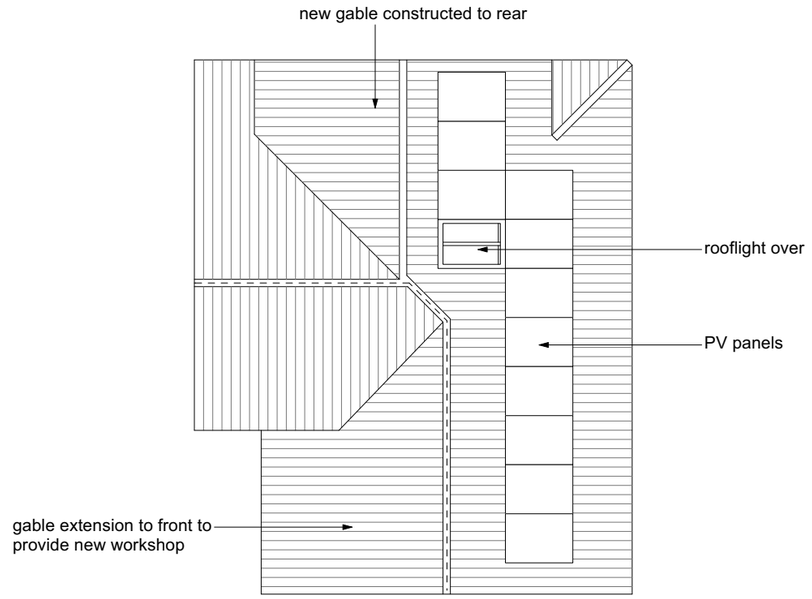

Proposed Roof Plan

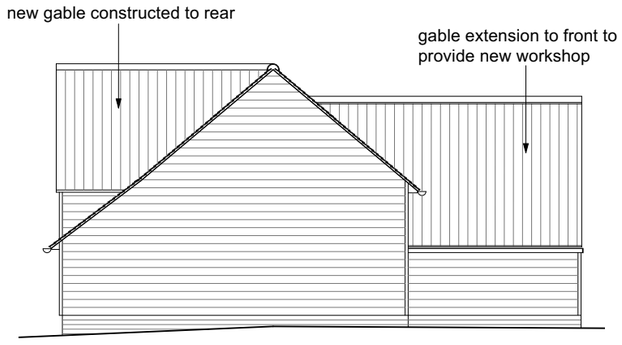

Proposed Side (North) Elevation

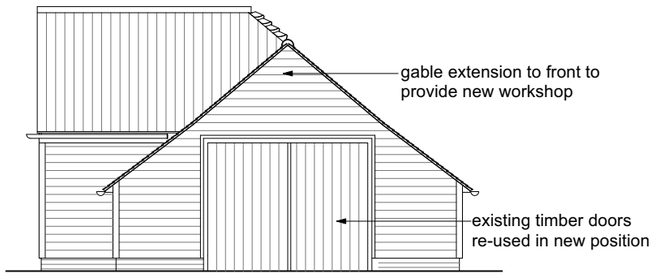

Proposed Front (West) Elevation

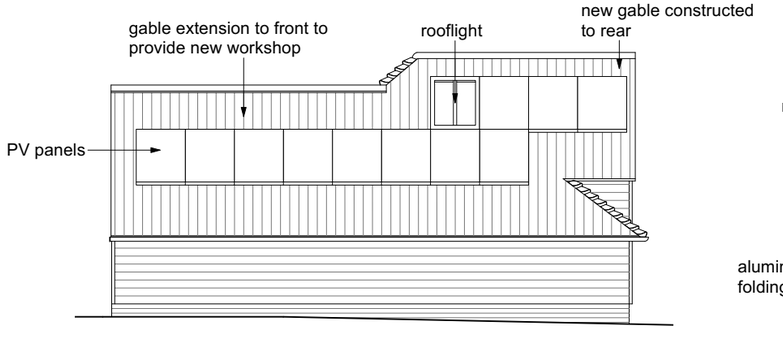

Proposed Side (South) Elevation

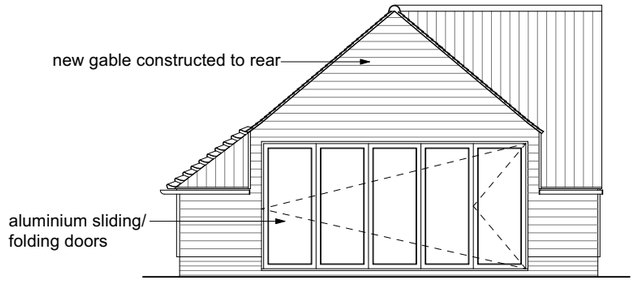

Proposed Rear (East) Elevation

Revision	Date	Notes
A	16 10 23	Amendments following client comments

Client:

Project: Proposed Garage Extension
The Homestead, Albury

Scale: 1:100 @ A3 **Date:** 26/09/23

Drawing No: BLK131_02

Drawing Title: Proposed Details

Rev: A

Purpose of Issue: Planning Application

Alison Akester Architects
1 RIDGEWAY, LITTLE HADHAM, WARE, SG11 2BT
Tel: 07914 676114
E: alison@aakarchitects.co.uk