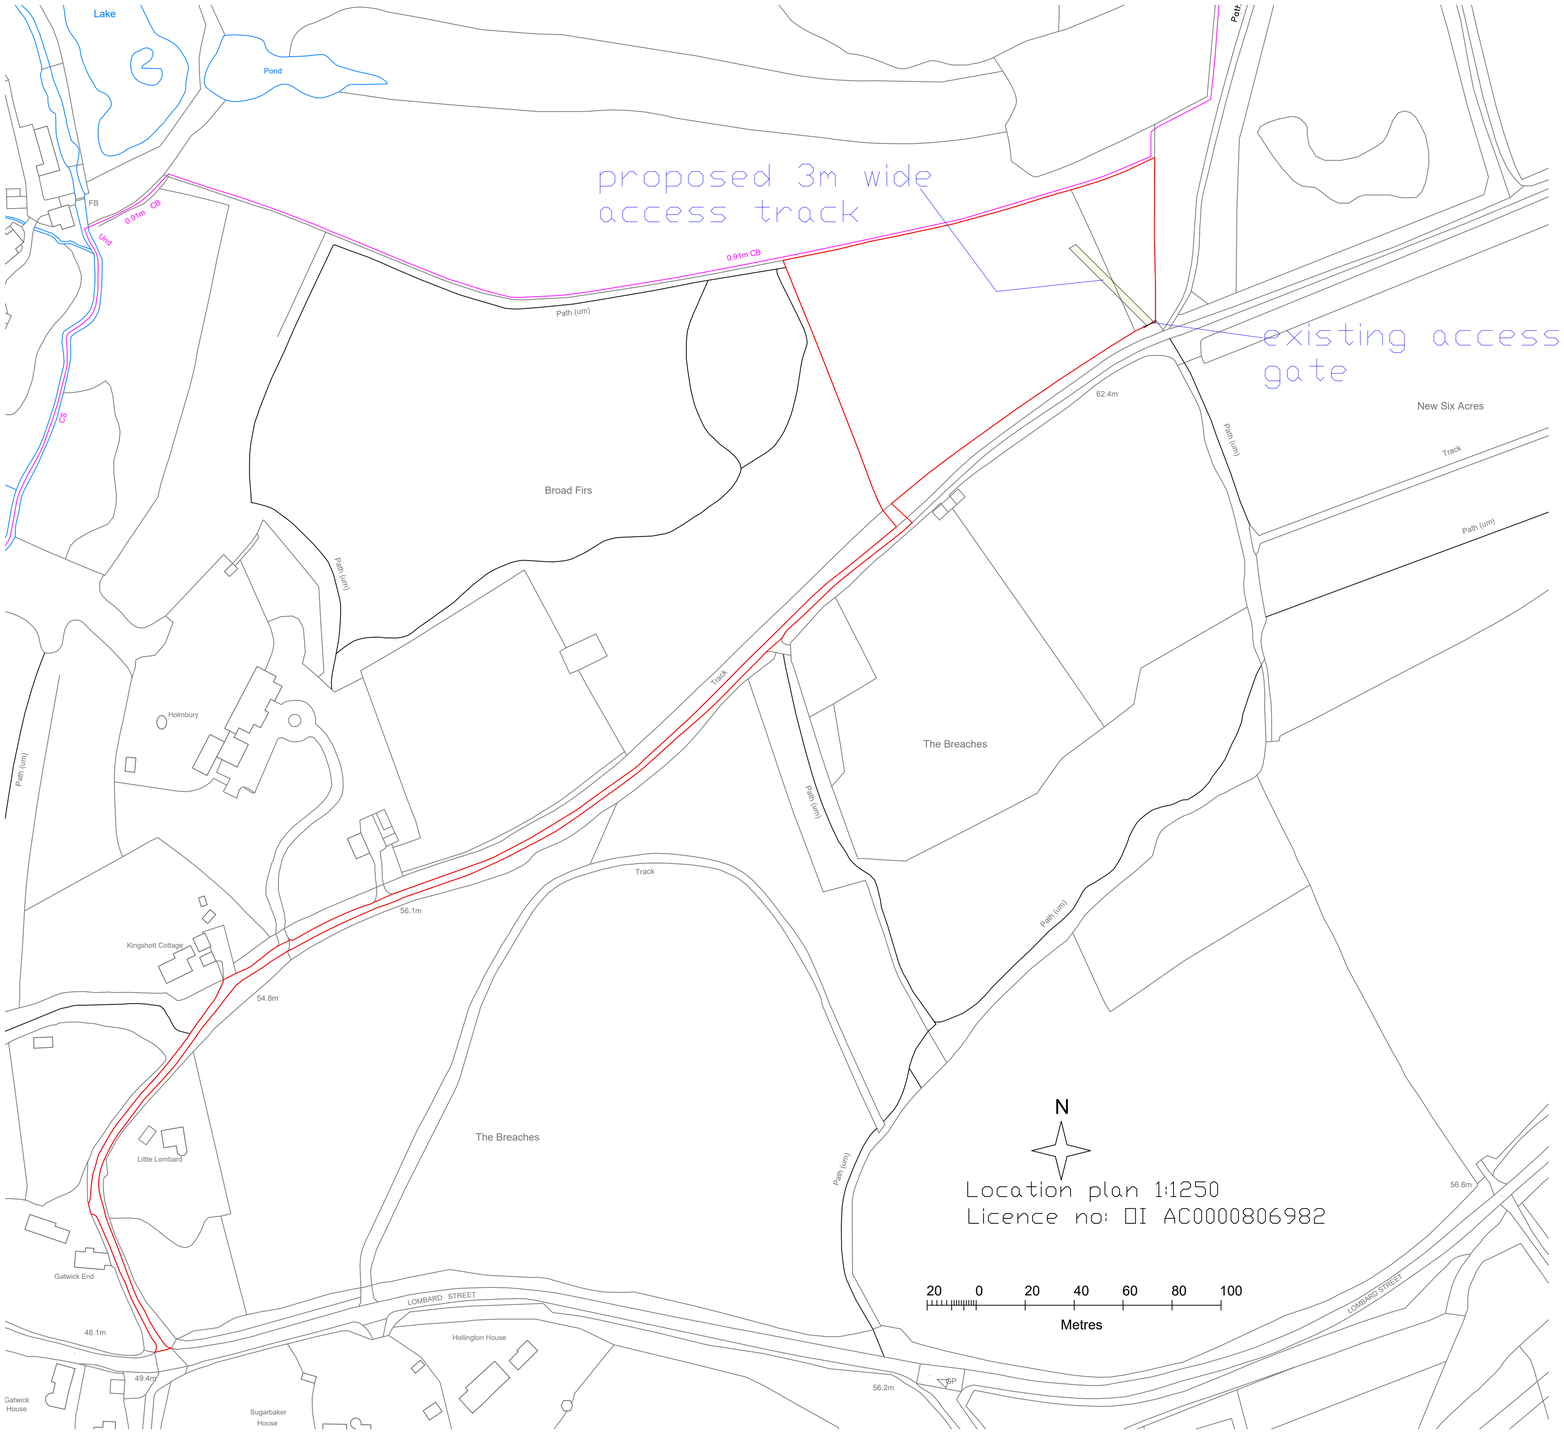

proposed 3m wide access track
existing access gate
Lake
Pond
FB
0.91m CB
Lind
CS
Path (um)
Broad Firs
Track
62.4m
New Six Acres
Holmbury
The Breaches
56.1m
Kingshott Cottage
54.8m
Little Lombard
Gatwick End
48.1m
49.4m
LOMBARD STREET
Hollington House
Sugarbaker House
Gatwick House
56.2m
56.6m
N
Location plan 1:1250
Licence no: OI AC0000806982
20 0 20 40 60 80 100
Metres