1 Existing Front Elevation
Scale: 1:100

2 Existing Rear Elevation
Scale: 1:100

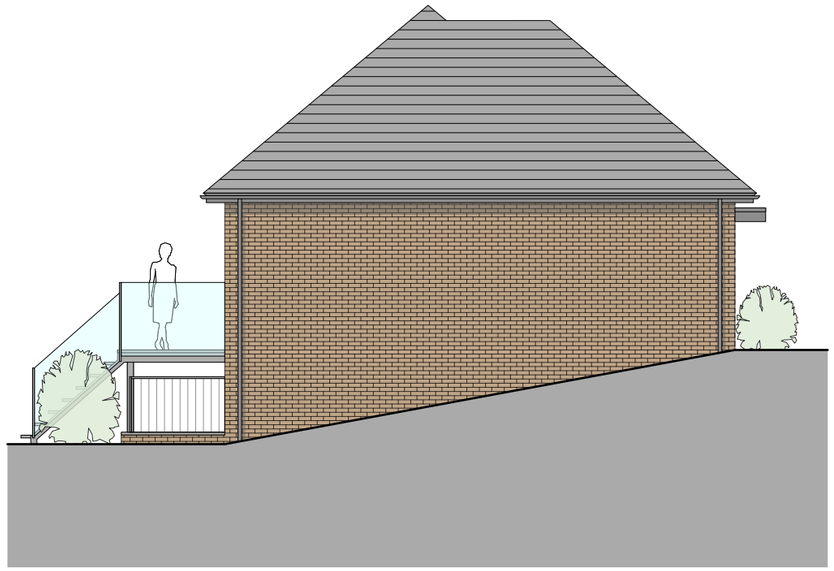

3 Existing Side Elevation
Scale: 1:100

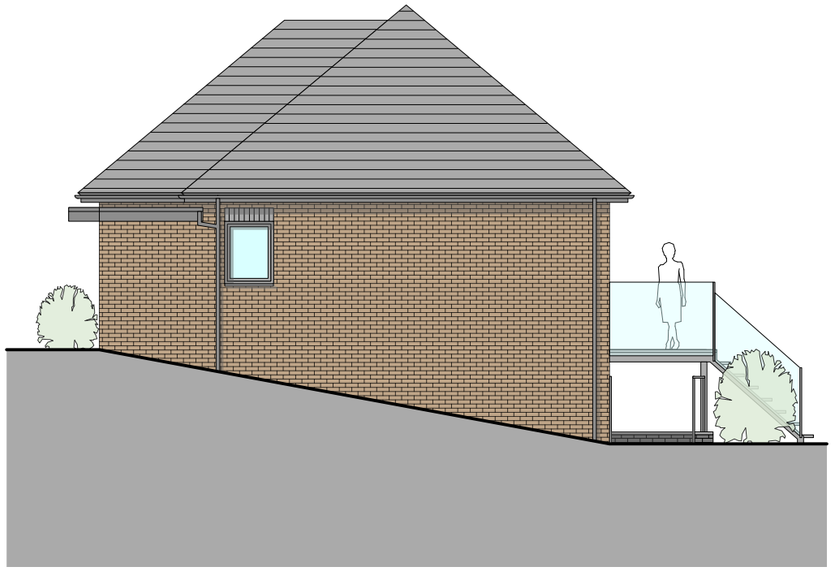

4 Existing Side Elevation
Scale: 1:100

5 Existing Rear Elevation - LGF
Scale: 1:100

Disclaimer:

This drawing is the copyright of archangels ARCHITECTS Ltd and may not be reproduced or used except by written permission.

Figured dimensions to have precedence over scaling. Check all site dimensions prior to fabrication. Refer any discrepancies found to archangels ARCHITECTS Ltd.

Revisions: **Checked**

PENDING APPROVAL FROM
LA PLANNING DEPARTMENT

1:100 | 1m | 2 | 3 | 4 | 5 | 6

Dwg No.	**19036-P-102**
Drawing Title	Existing Elevations
Address	7 Woodland Drive
Client	City Partnership Housing Limited
Scale	1:100@A3
Stage	PLANNING
Drawn by	HF
Checked by	RZ

archangels
ARCHITECTS
create your dream home

archangels ARCHITECTS Ltd
3 dorset place, brighton BN2 1ST
e: info@aaarchitects.co.uk, t: 01273 267184
www.aaarchitects.co.uk