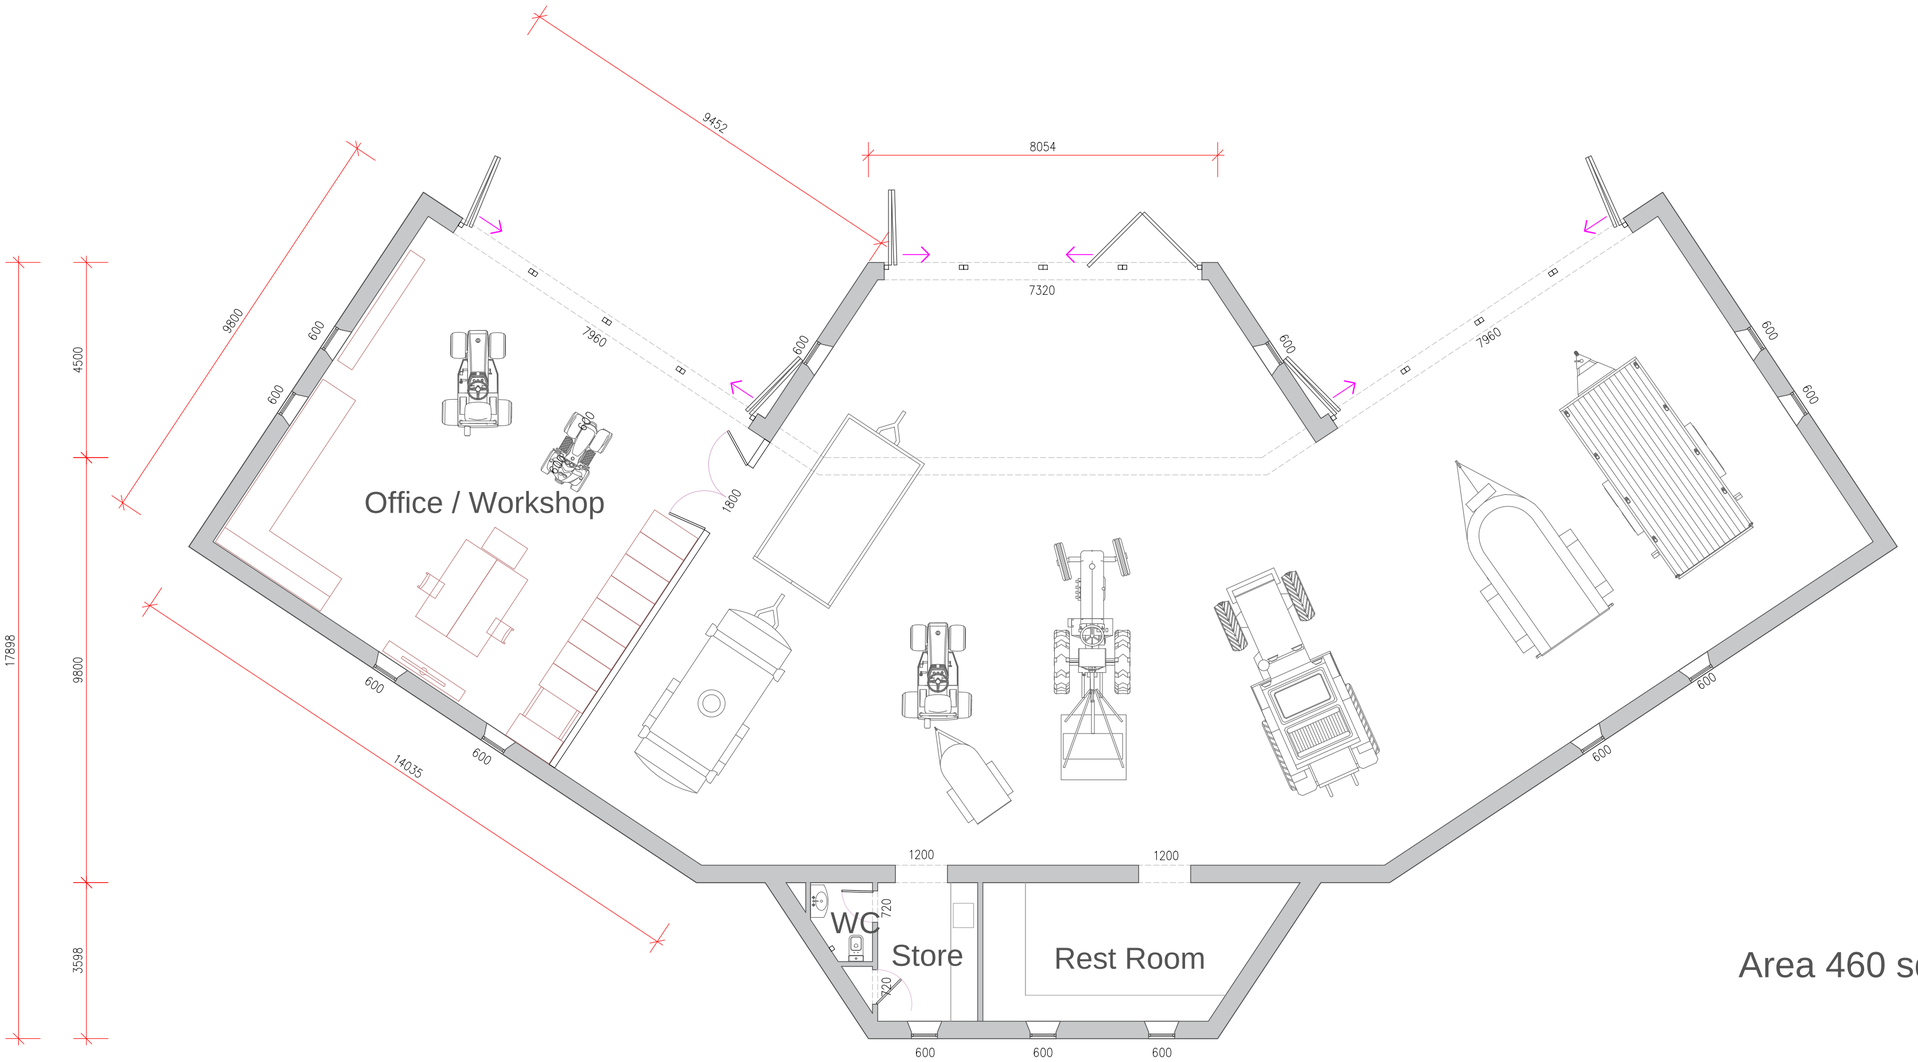

Area 460 sq m

Proposed Floor Plan

Scale 1:100 when printed A2

4
9

1:100

2m 0 2m 4m 6m 8m 10m

EQUUS
DESIGN AND BUILD

+44 (0) 1865 920200

enquiries@equusdesignandbuild.com

Proposed Development
Northumberland Barn

Client	Josh
Site	Doddington
	Northumberland UK
Phone	

- All dimensions in millimeters. All dimensions and levels to be checked by contractor prior to commencing work.

- Assume drawings not to scale, use figured dimensions. Do not scale from drawings.

- Work done shall confirm to the issued drawings and specifications. No changes to be made unless by prior consultation with Deverson Design & Equus Works.

- Copyright and Intellectual Property rights are owned by Deverson Design & Equus Works, reproduction or use of design by any party for any purpose is expressly forbidden without the written consent of Deverson Design & Equus Works.

Client approved, no further changes

(sign) .....

(date) .....

Project No	EQ23/22 - 01
Drawing Title	Barn
Drawing No	C001
Pages	
Drawn	JD 23 July 2023
Review	JD
Leader	HD
Stage	Layout Prelim
Scale	
Paper	A2

NORTH

Revisions

7 Sept 23 - Revise style & materials
2 Oct 23 - Revise driveway & annotations
18 Oct 23 - Update to A2