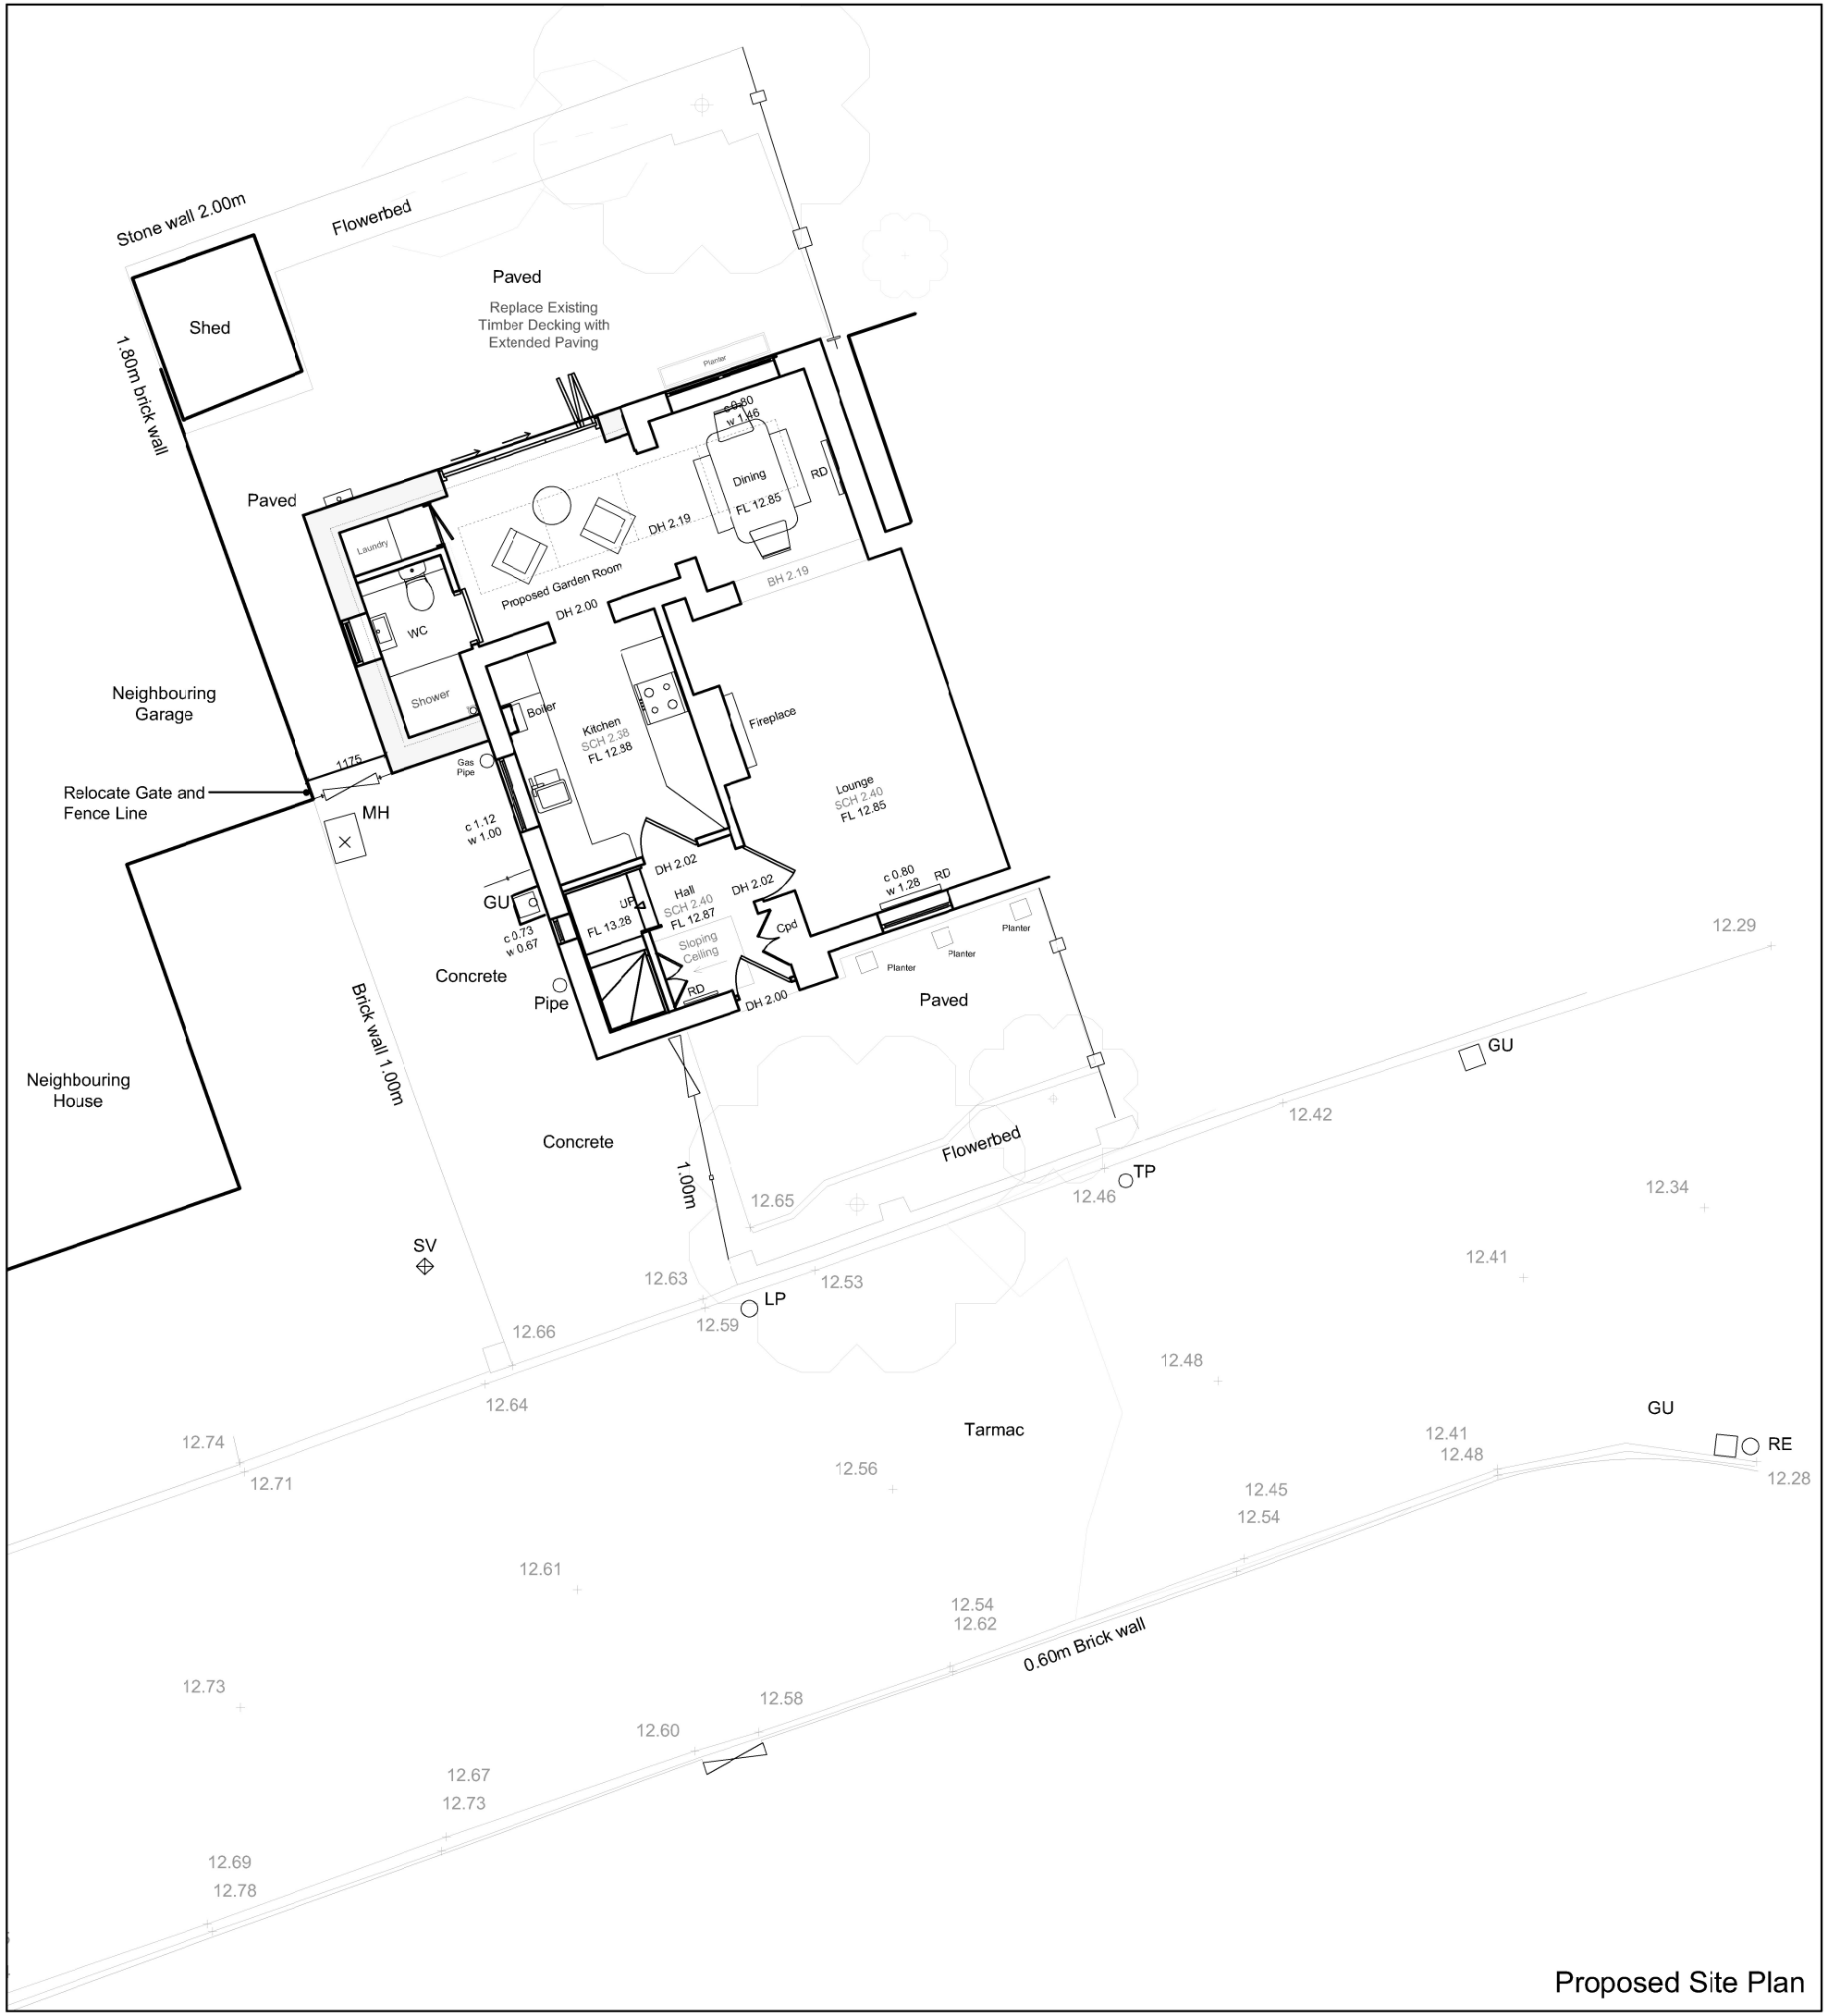

Proposed Site Plan

DOONAN ARCHITECTS
16 Hallstile Bank Hexham Northumberland NE46 3PQ
Phone: 01434 601020 mail@doonanarchitects.co.uk

Project name
13 Lindisfarne Drive, Amble, NE65 0EH
Extension and Alterations

Date	Drawn by	Scale
Oct 2023	TH	1:100@A3

Job no	Drawing no	Rev
1530	PP01	

For
Mr M Batey

Drawing title
Proposed Site Plan

Discrepancies, ambiguities and/or omissions between this drawing and information given elsewhere must be reported to the architect before proceeding.
This drawing is copyright.
Dimensions must be checked on site.
Do not scale off dimensions from this drawing.

0 5m N