© THIS DRAWING IS A COPYRIGHT OF BARKER ASSOCIATES.

NOTES:
ALL LEVELS, ANGLES AND DIMENSIONS TO BE CHECKED ON SITE PRIOR TO COMMENCEMENT OF WORKS.

THIS DRAWING IS TO BE READ IN CONJUNCTION WITH ALL RELEVANT STRUCTURAL ENGINEERS AND MECHANICAL AND ELECTRICAL ENGINEERS DRAWINGS, DETAILS AND SPECIFICATIONS.

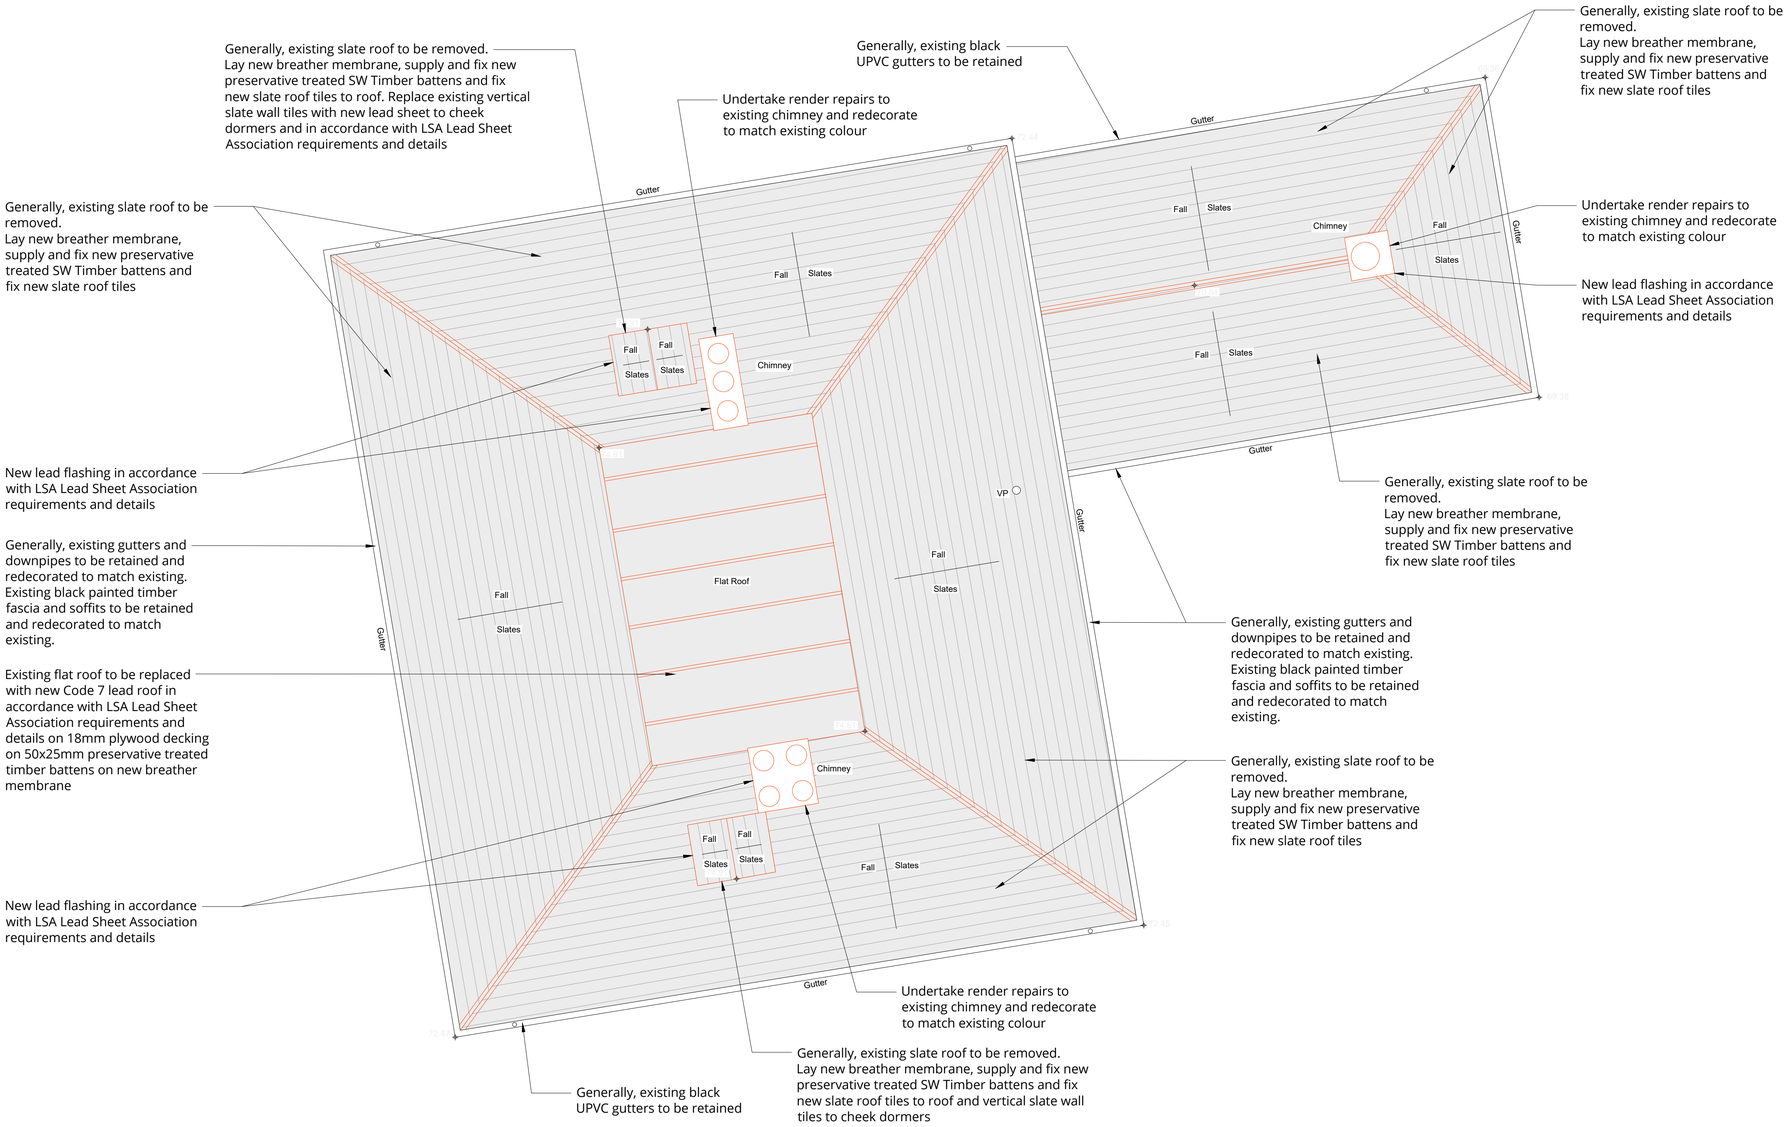

PROPOSED ROOF PLAN
Scale 1:50

North

0 0.5 1 1.5 2 3 4 5 Scale 1:50 (metres)

Drawing Status:
PLANNING and LBC

Rev	Description	Date	By
####	##################	########	####

Barker
MAJESTY HOUSE, AVENUE WEST
SKYLINE 120, BRAINTREE
ESSEX, CM77 7AA
T: 01279 647111
W: www.barker-associates.co.uk
E: mail@barker-associates.co.uk

Client
HARLOW COUNCIL

Project Title
RE-ROOFING WORKS TO A GRADE II LB
THE GEORGIAN HOUSE 7, 8 & 9,
NETTESWELLBURY FARM, HARLOW, ESSEX, CM18 6BW

Drawing Title
PROPOSED ROOF PLAN

Drawn	Checked	Scale	Date
JM	-	1:50 @ A1	12/10/2023

ARCHITECTURAL

Project No P23-0925

Drawing Number	Status	Revision
P23925-BA-ZZ-RF-DR-A-3200	S4	P01