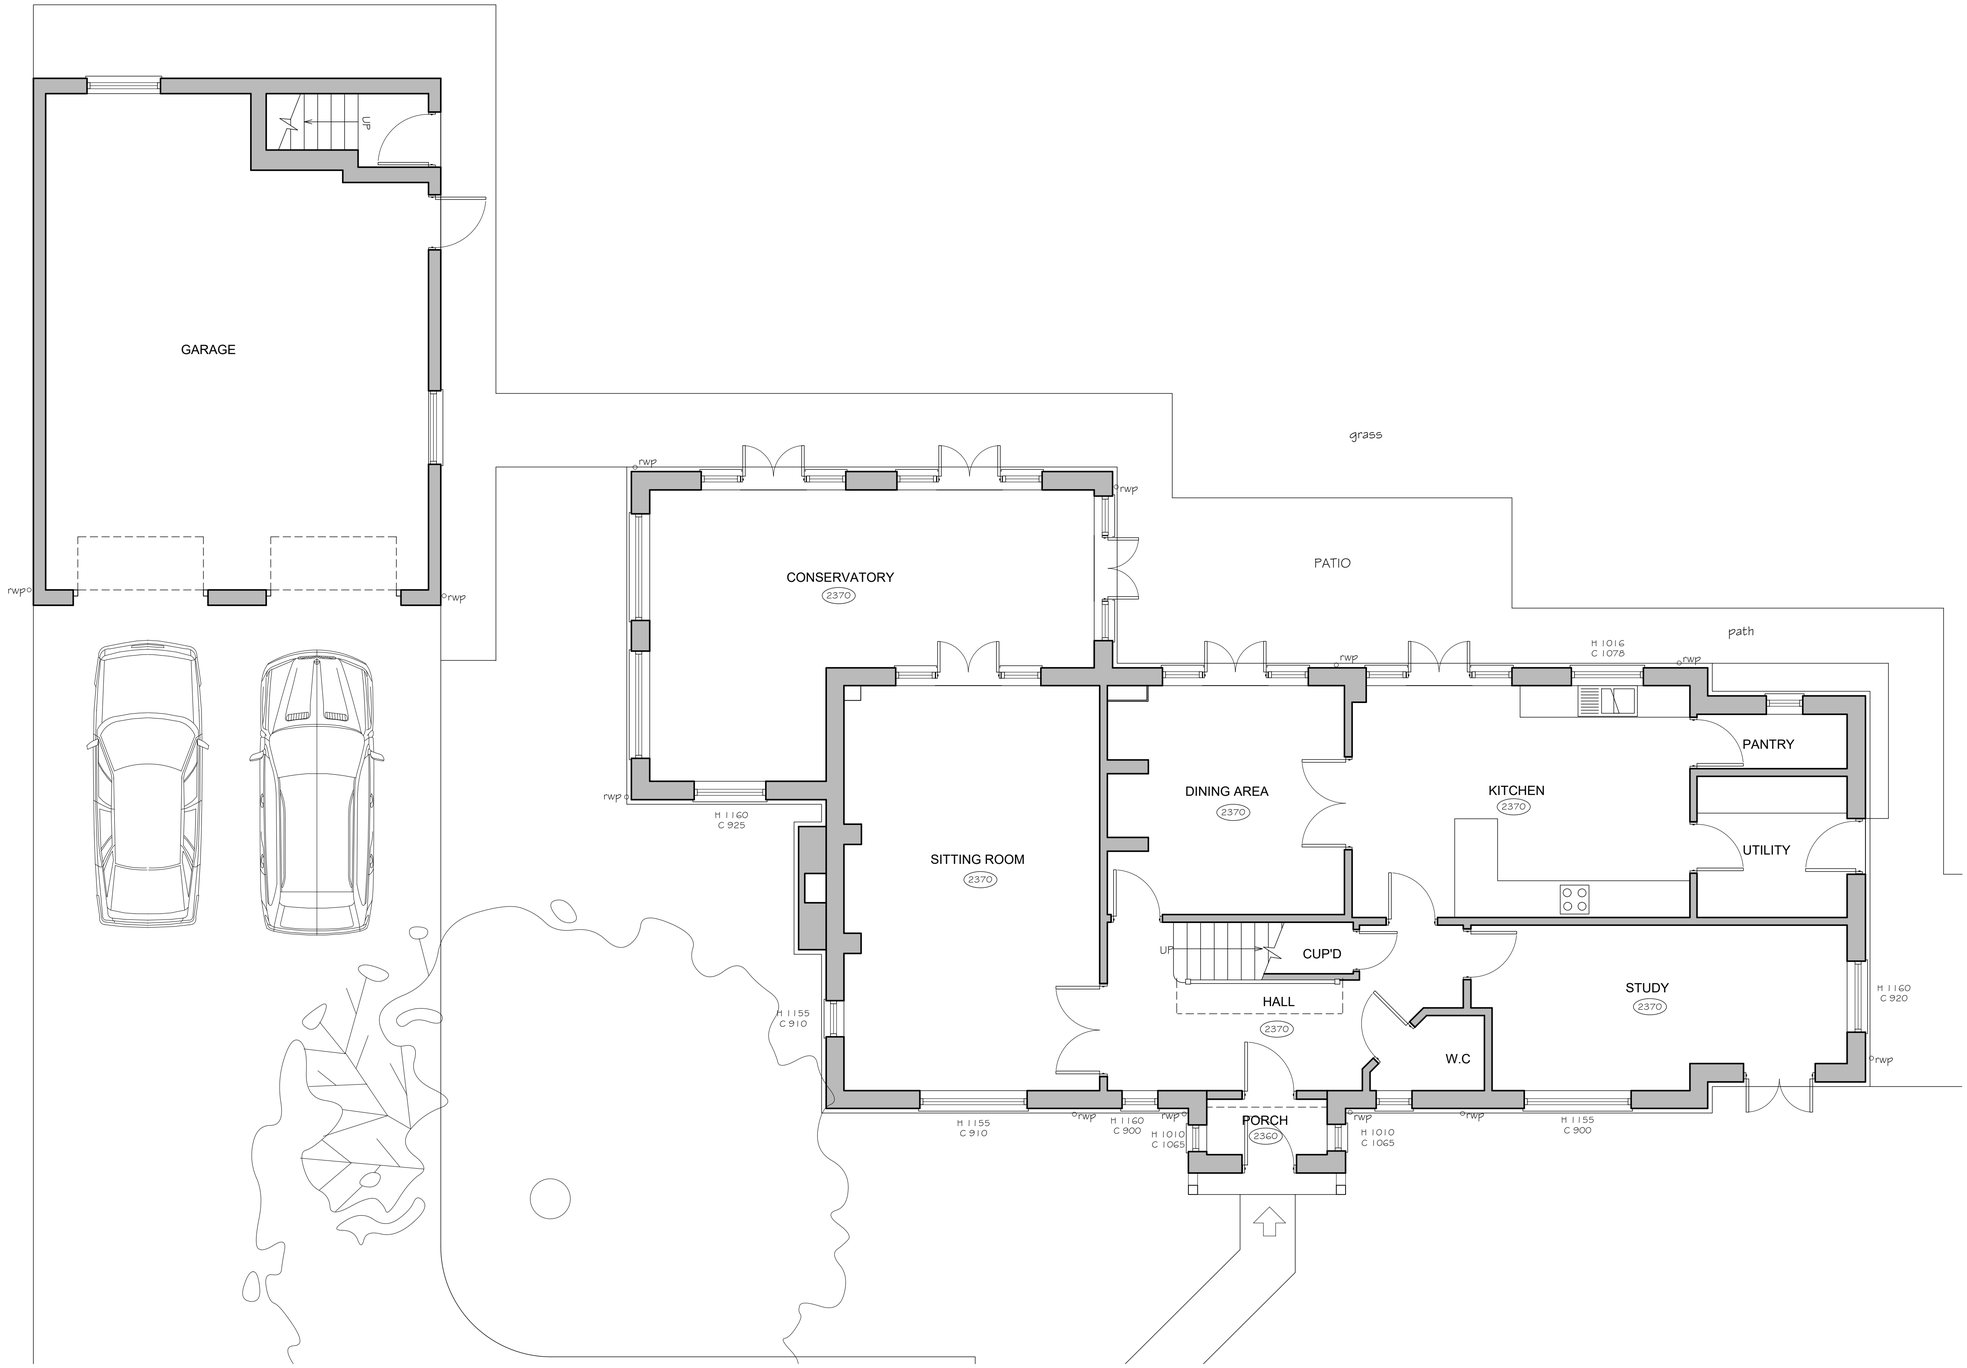

GROUND FLOOR PLAN AS EXISTING

1m 0 1 2

REV.	DATE	DESCRIPTION	DRN	CHK'D

Do not scale from this drawing, use figured dimensions only.

All dimensions to be checked on site.

G J GROOM
architectural
technologist
THE LIMES, 103 NORWICH ROAD, WYMONDHAM. NORFOLK, NR18 0SJ
Telephone/Fax : 01953 606367
e-mail: ggroom103@gmail.com

CLIENT	Mr + Mrs N Mungapati	DRN gjg	CHK'D
PROJECT	Proposed Extension & Alterations to The Loke, Wymondham NR18 0UR		
TITLE	Ground Floor Plan as Existing		
DATE October 2022	SCALE @ A1 1:50	DWG No. 22/21/01	REV.