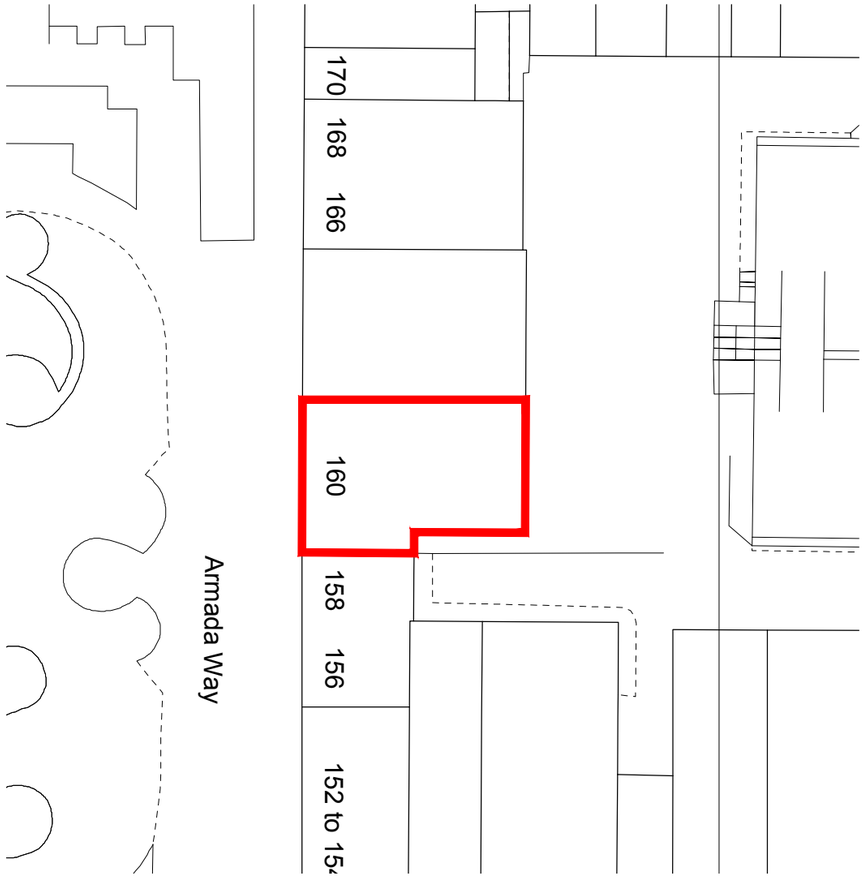

Existing Site Plan
1:500 @ A3

© Crown Copyright and database rights 2023 OS 100047474

Date: October 2023 Drawn: AB Scale: 1:500 @ A3 Checked By: AB Drawing No. G313/EX07 Project: 160 Armada Way, Plymouth

This drawing is copyright. Do not scale.
All dimensions shown are indicative. Final dimensions to be measured on site prior to ordering/fabrication.
All information to be treated with strict confidentiality.
Tel. 07768 198494 Email. rwood@gemstock.co.uk

0 5 10 25m

gemstock charteredsurveyors