ENSURE LOUNGE, BEDROOM 3 & DINING HAS
MIN. 3 No TWIN 13 AMP SWITCHED SOCKETS, EACH.

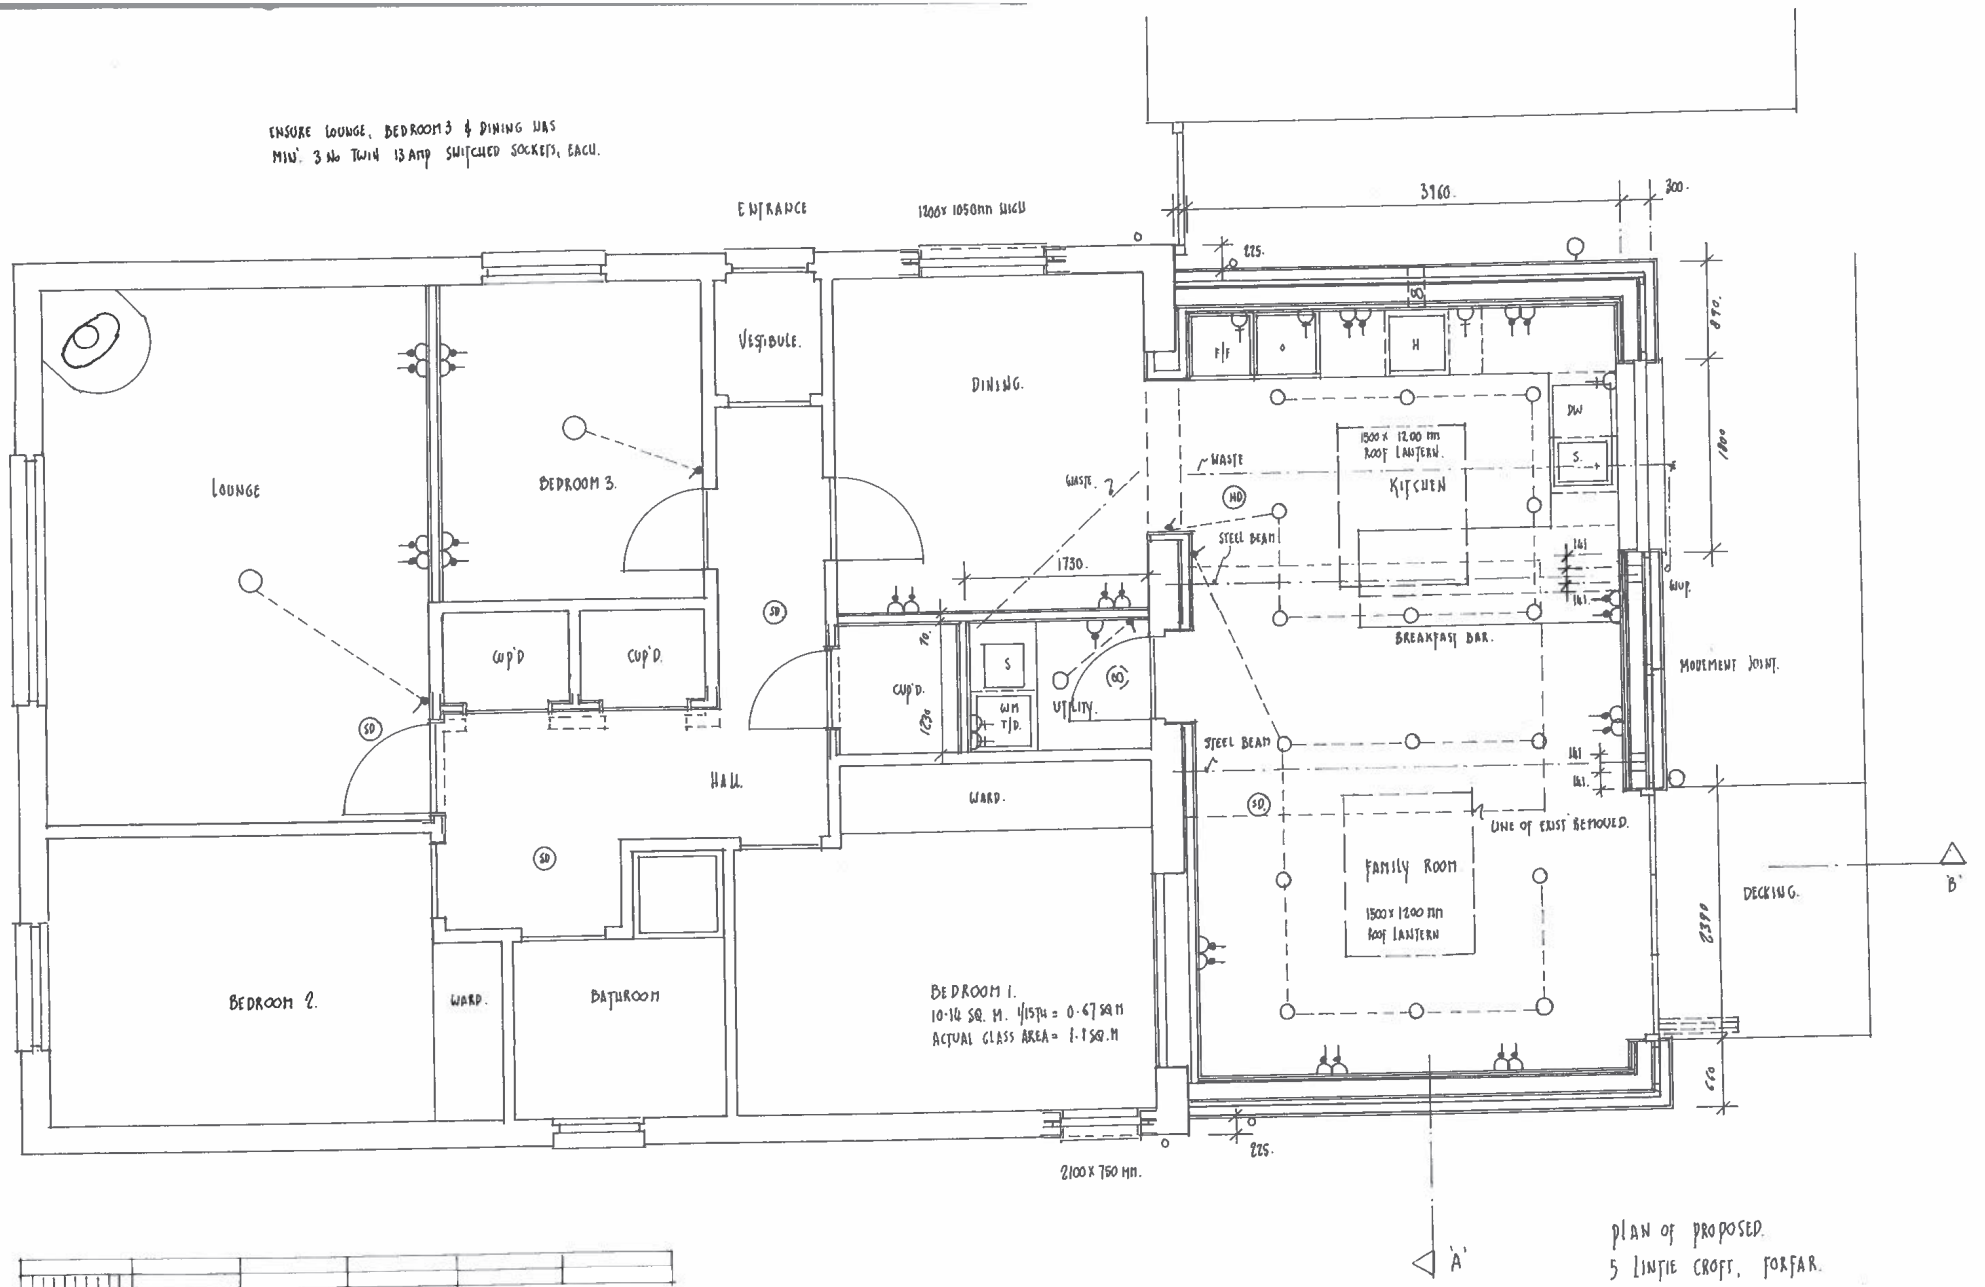

1 0 1 2 3 4 5
SCALE IN METRES

BOUNDARY FENCE

PLAN OF PROPOSED.
5 LINTIE CROFT, FORFAR.
DRG. No.- 5001/2. SCALE- 1:50 @ A3