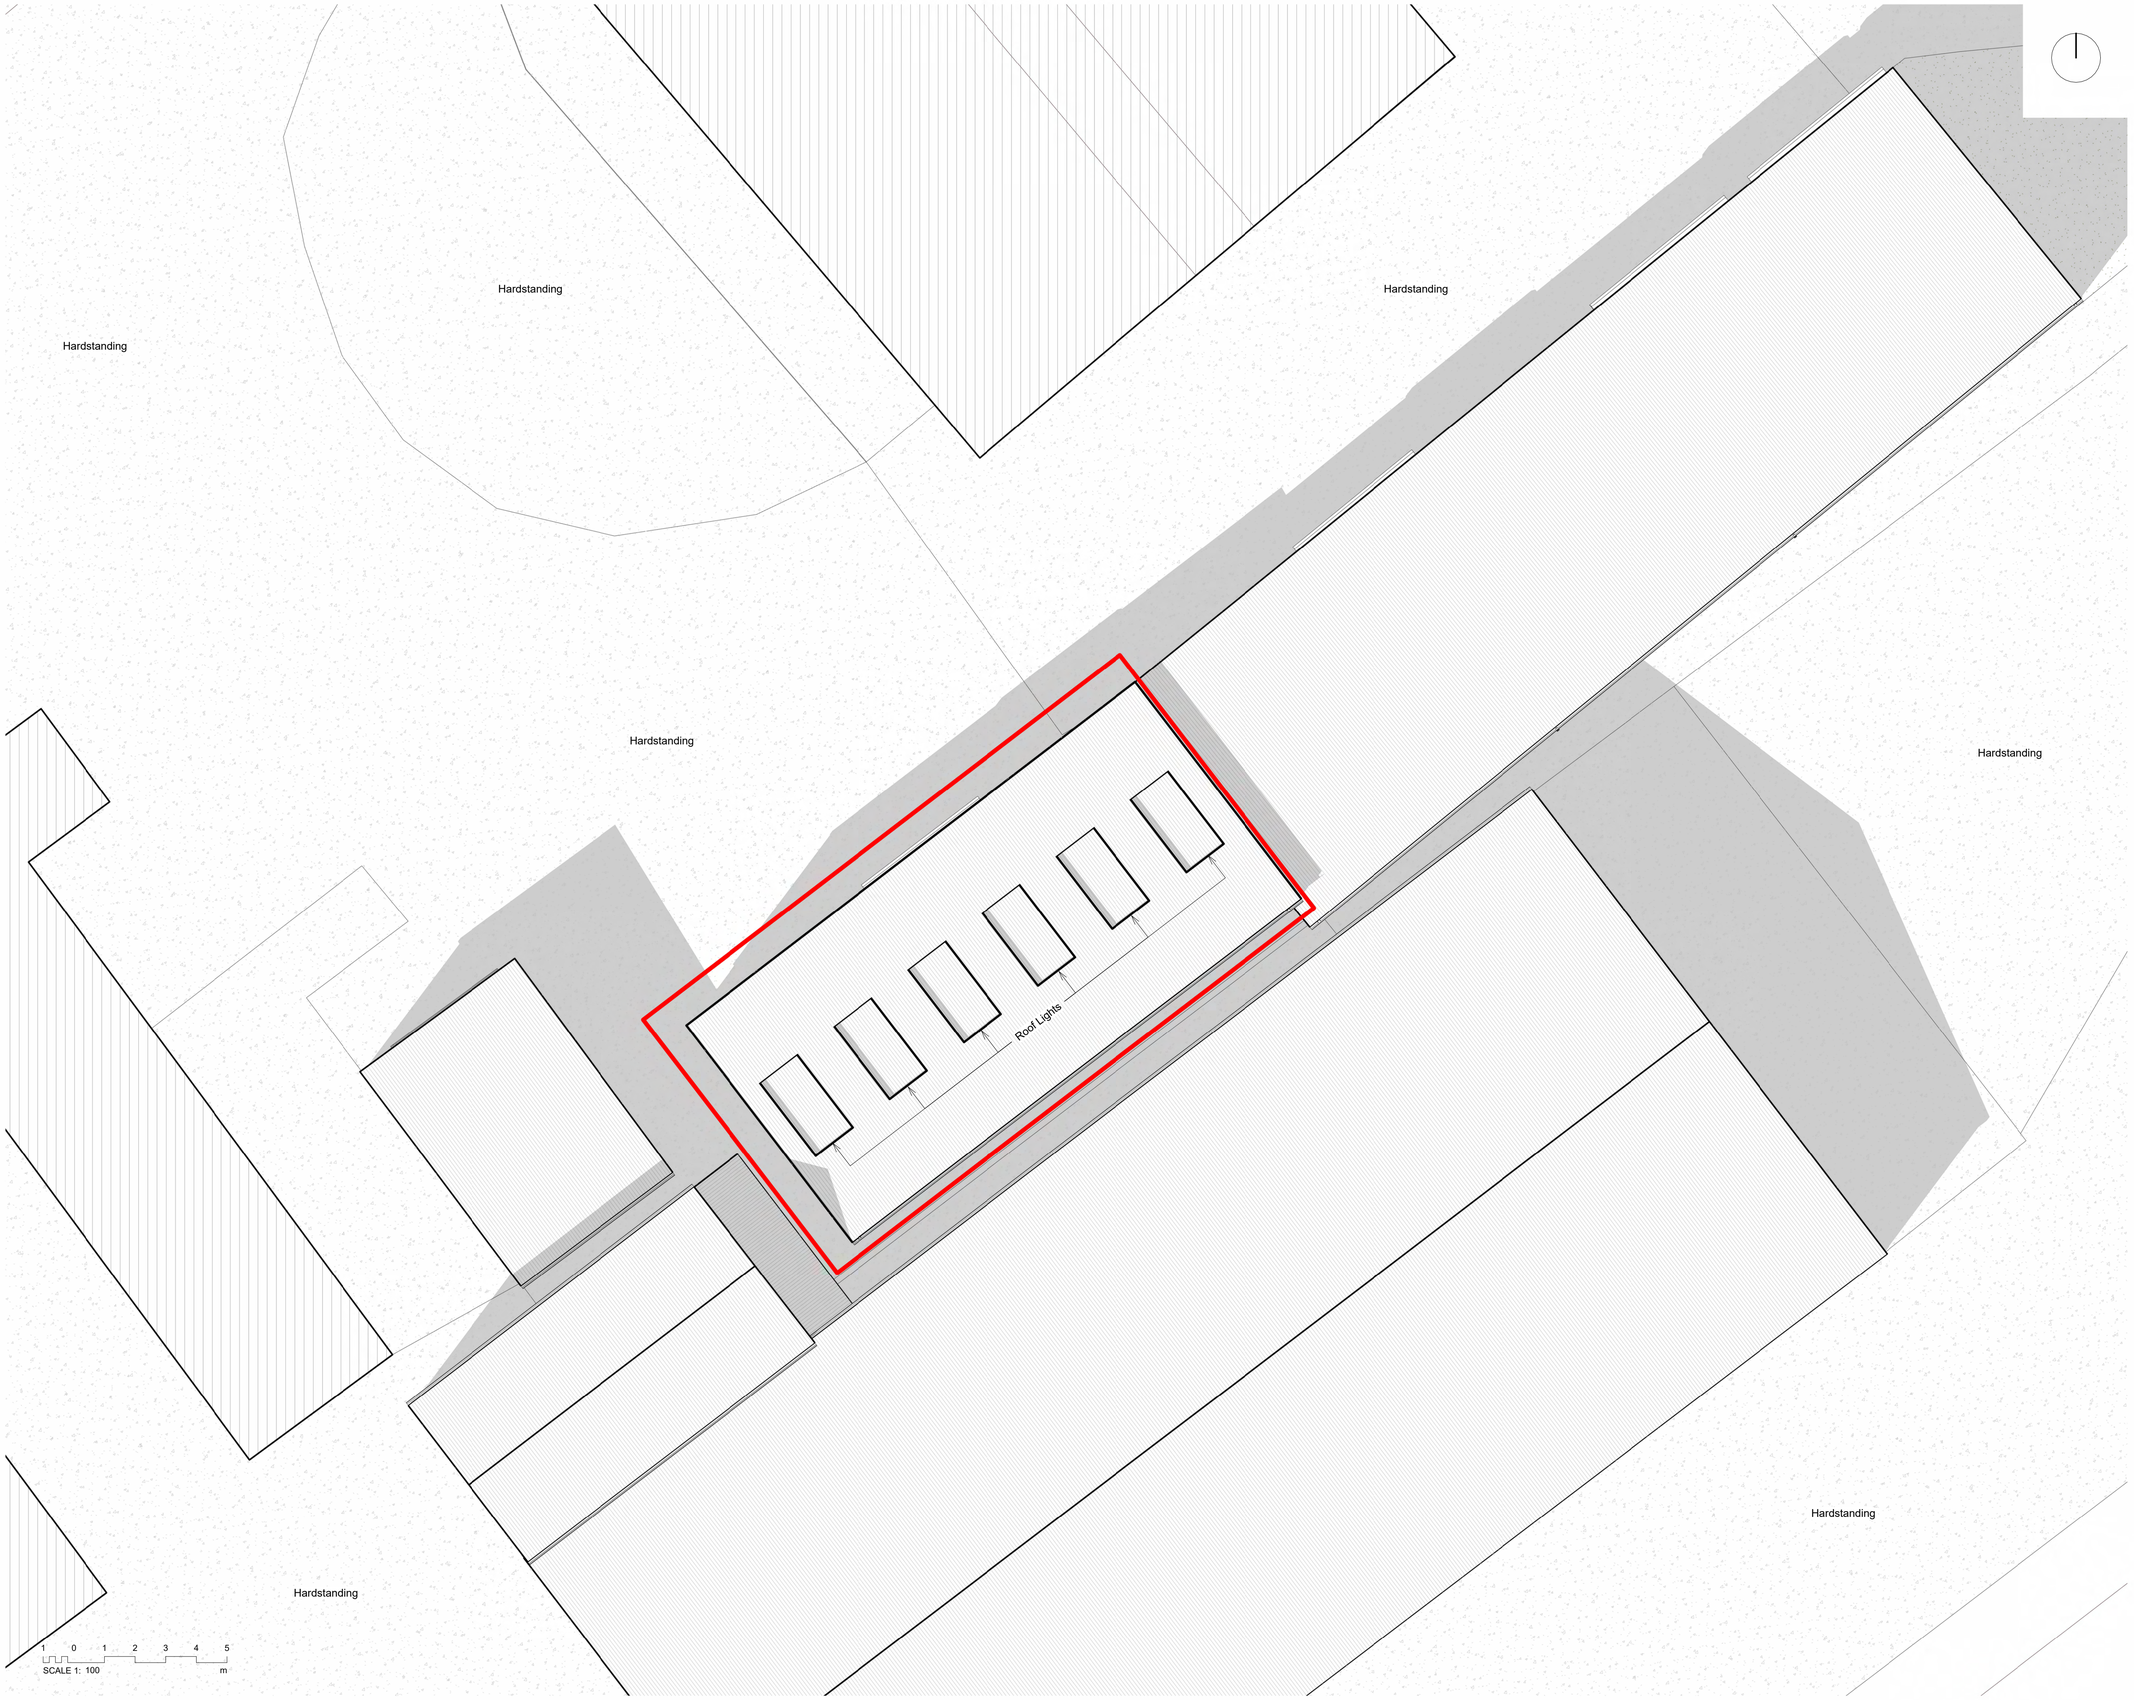

Creation Date	27/09/2023 18:22:18

1. This drawing remains the copyright of BCM
2. All dimensions and levels are to be checked on site prior to works commencing.
3. Do not scale from this drawing. Use figured dimensions only.
4. Any discrepancies found are to be reported to the Project Manager immediately.
5. This drawing is to be read in conjunction with sub-consultants and specialists drawings.
6. CAD File name: Titleblocks.dwg
7. If BCM logo is not in colour this is not an original drawing

Number	Date	Description	Issued by

PLANNING

Client	Avon Tyrrell		
Project Name	Miltons Shed - Court Farm		
Drawing Title	Proposed Site Plan		
Drawing No.	11049-BCM-102		
Scale	1 : 100	Sheet Size	A1
Drawn By	HJOP	Revision	

BCM
The Old Dairy
Winchester Hill
Sutton Scotney
Near Winchester
Hampshire
SO21 3NZ

t 01962 763 900
www.bcm.co.uk

BCM