A3

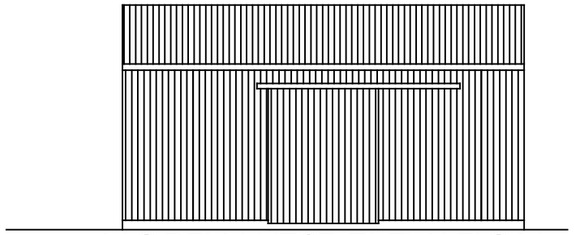

NORTH WEST ELEVATION
SCALE 1:!00

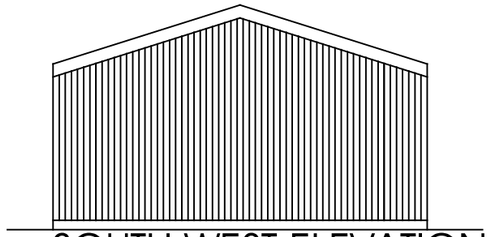

SOUTH WEST ELEVATION
SCALE 1:!00

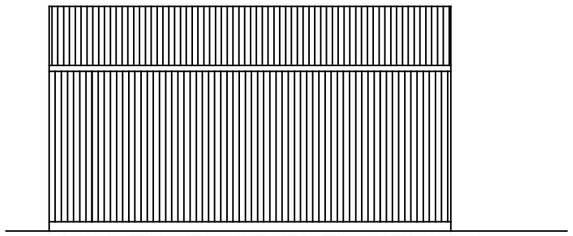

SOUTH EAST ELEVATION
SCALE 1:!00

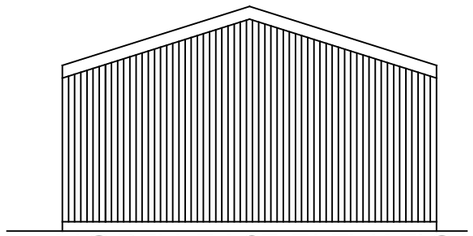

NORTH EAST ELEVATION
SCALE 1:!00

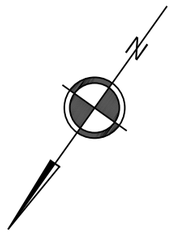

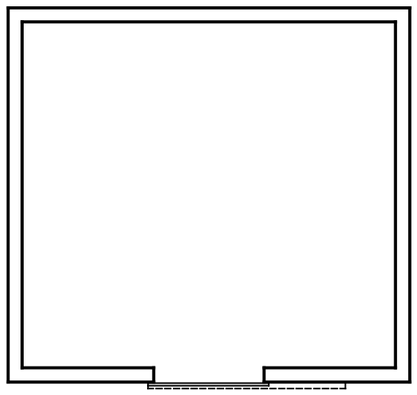

FLOOR PLAN SCALE 1:!00

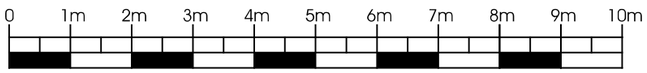

1:100 scale

EXISTING BUILDING

This drawing is copyright and the property of Studio 31 Ltd. Reproduction of thisdrawing is not permittedf without written authorisation
Figured dimensions are to be used in preference to scaled entities with particulars taken from the actual work where possible. If in doubt ask.
Any discrepancies are to be reported immediately and before proceeding
Attention is drawn to the requirements of current safety legislation and specifically the Construction and Management Regulations

REVISION	DESCRIPTION	DATE

PROJECT
RESITING OF EXISTING BUILDING AND NEW PLANT ON MIDDLE HOLLY FIELD,
MIDDLE HOLLY, FORTON. LANCS

DRAWING TITLE
EXISTING BUILDING TO BE RE SITED

CLIENTS
RAMSDENS LTD

REVISION	
DRAWN BY ag	DATE OCT 2023
SCALE 1:100	
DRAWING NUMBER 31.2328.02	

Studio 31 Architectural Solutions Ltd
HEADINGLEY HOUSE,
SOUTH ROAD
MORECAMBE
LANCS LA4 5RE

E-MAIL: design@studio31ltd WWW: studio31ltd.com Tele 01524 412953