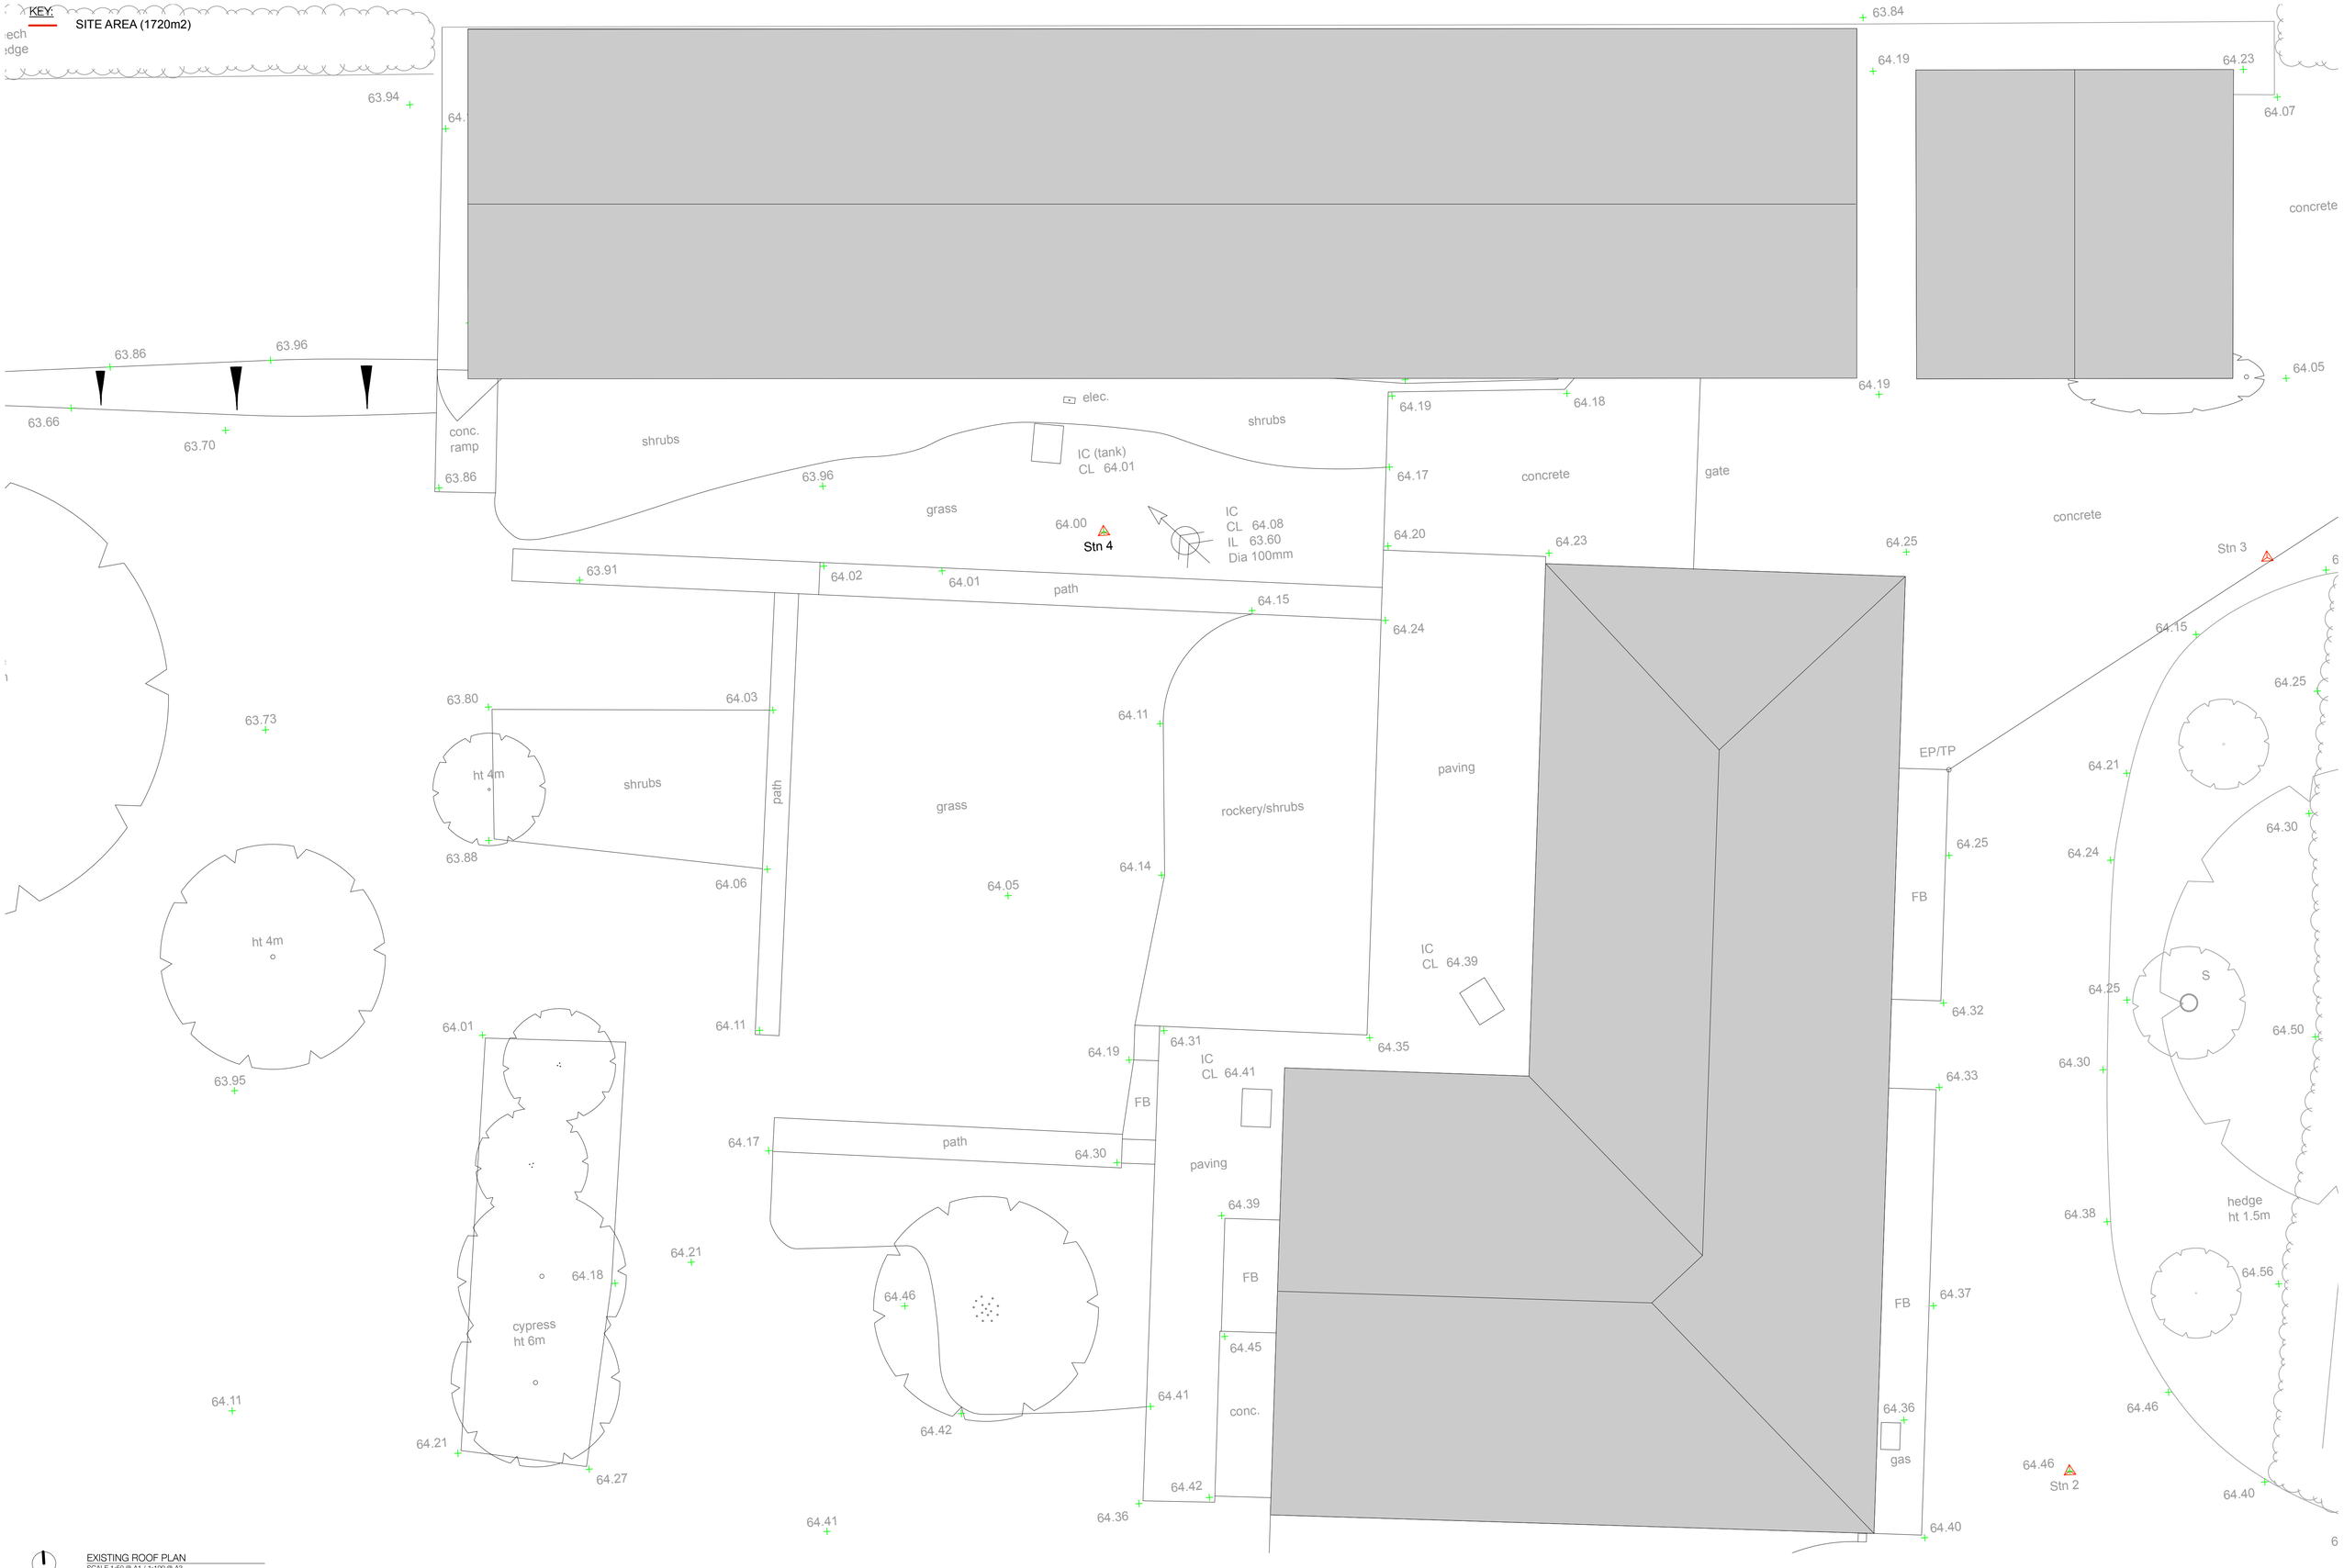

EXISTING ROOF PLAN
SCALE 1:50 @ A1 / 1:100 @ A3

0 5 M

STATUS: PLANNING	DRAWING NO: 2303_P_204
SCALE: 1:50 @ A1	TITLE: EXISTING ROOF PLAN
DATE: JUNE 2023	PROJECT: ADOLPH HOUSE, CHAWRIDGE LANE, WINKFIELD, SL4 4QR

jpa