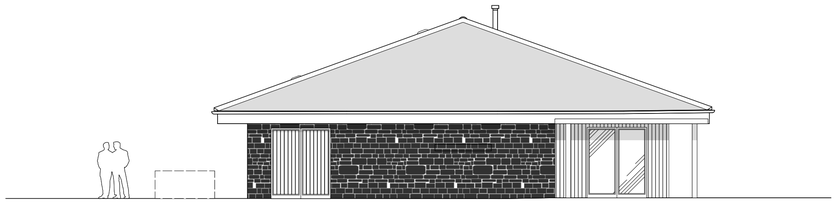

CONFERENCE CENTRE
SIDE/NORTH ELEVATION

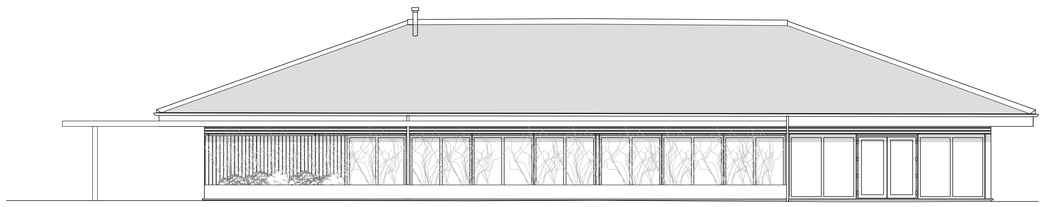

CONFERENCE CENTRE
FRONT/WEST ELEVATION

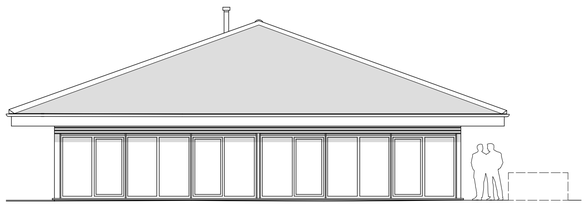

CONFERENCE CENTRE
SIDE/SOUTH ELEVATION

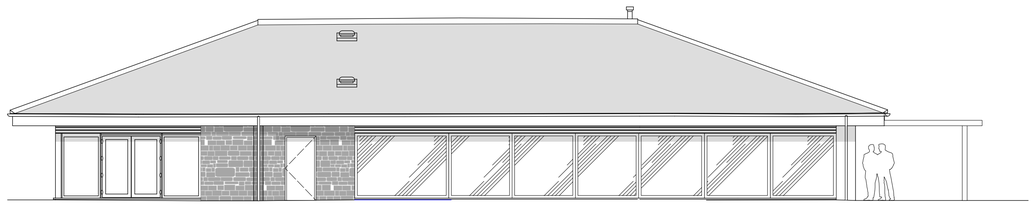

CONFERENCE CENTRE
REAR/EAST ELEVATION

1:100
0m 2.5m 5m 10m

General Notes
1. Responsibility is not accepted for errors made by others in scaling from this drawing. All construction information should be taken from figured dimensions only.
2. All dimensions to be checked onsite.
3. Unless otherwise stated dimensions are in millimetres.
4. Drawings to be read in conjunction with all other project drawings.
5. Copyright Millar + Howard Workshop Ltd.

Rev.	Date	Notes

Chartered Architects
MILLAR + HOWARD WORKSHOP

St Mary's Mill
St Mary's
Chalford
STROUD
Gloucestershire
GL6 8NX

t: 01453 887186
e: info@mhworkshop.co.uk
w: www.mhworkshop.co.uk

Project Title
Stonehouse Court Hotel: Caroline Suite Roof Pv Installation

Project Address
Stonehouse Court Hotel
Bristol Road, Stonehouse,
GL10 3RA

Job No. 1808

Drawing Title
Existing
Caroline Suite Existing Elevations

Drawn By	Checked By	Date
NM	PR	Mar 2023

Scale 1:100@A1

Drawing No. P/5701
Revision -

Drawing Status **Planning**