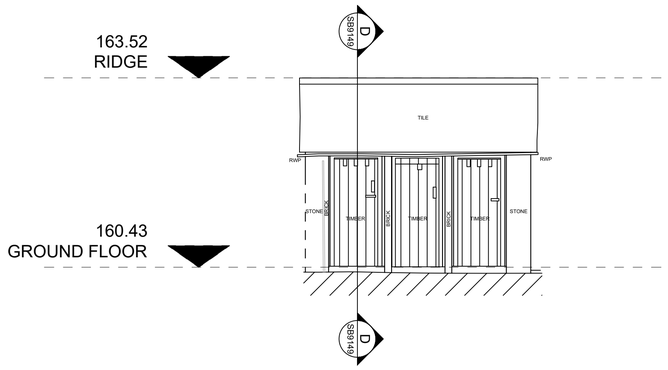

OUTBUILDING 2 - SOUTHEAST

DRAWING POSITION DATUM

DRAWING POSITION DATUM

0 5m 10m 15m

Scale 1:50

TOPOGRAPHICAL BUILDING UTILITIES LASER SCAN BIM UAV

Notes:

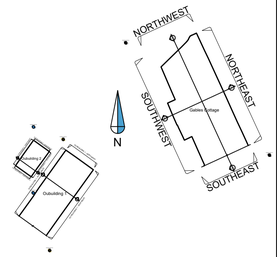

Rev	Comments	By	Chkd	Date
-	-	-	-	-
-	-	-	-	-
-	-	-	-	-
-	-	-	-	-
-	-	-	-	-

SURVEYBASE
PRECISION DIGITAL SURVEYORS
www.surveybase.co.uk
Bath: 01225 314370 - London: 02039 066892

Project Name
Gables Cottage, Churchill, Oxfordshire OX7 6NL

CAD Drawing Name
SB9149 - MBS

Drawing Title
OUTBUILDING 2 - SOUTHEAST ELEVATION

Client
Manton Property

Date
30/08/2023

Scale
A1 @ 1:50

Drawn By	Checked By	SB Code	Revision
SB - DT	SB - HA	SB9149	-

Grid Orientation
ARBITRARY

Site Level Datum
OS GPS

All dimensions are to be checked on site where applicable.This drawing must not be scaled, and only written dimensions should be respected.

Tree species and sizes on this drawing are not guaranteed, and if critical should be verified by an arboriculturist. Tree spreads are average about the bole, and heights are approximate at the time of the survey.