A1

Notes:

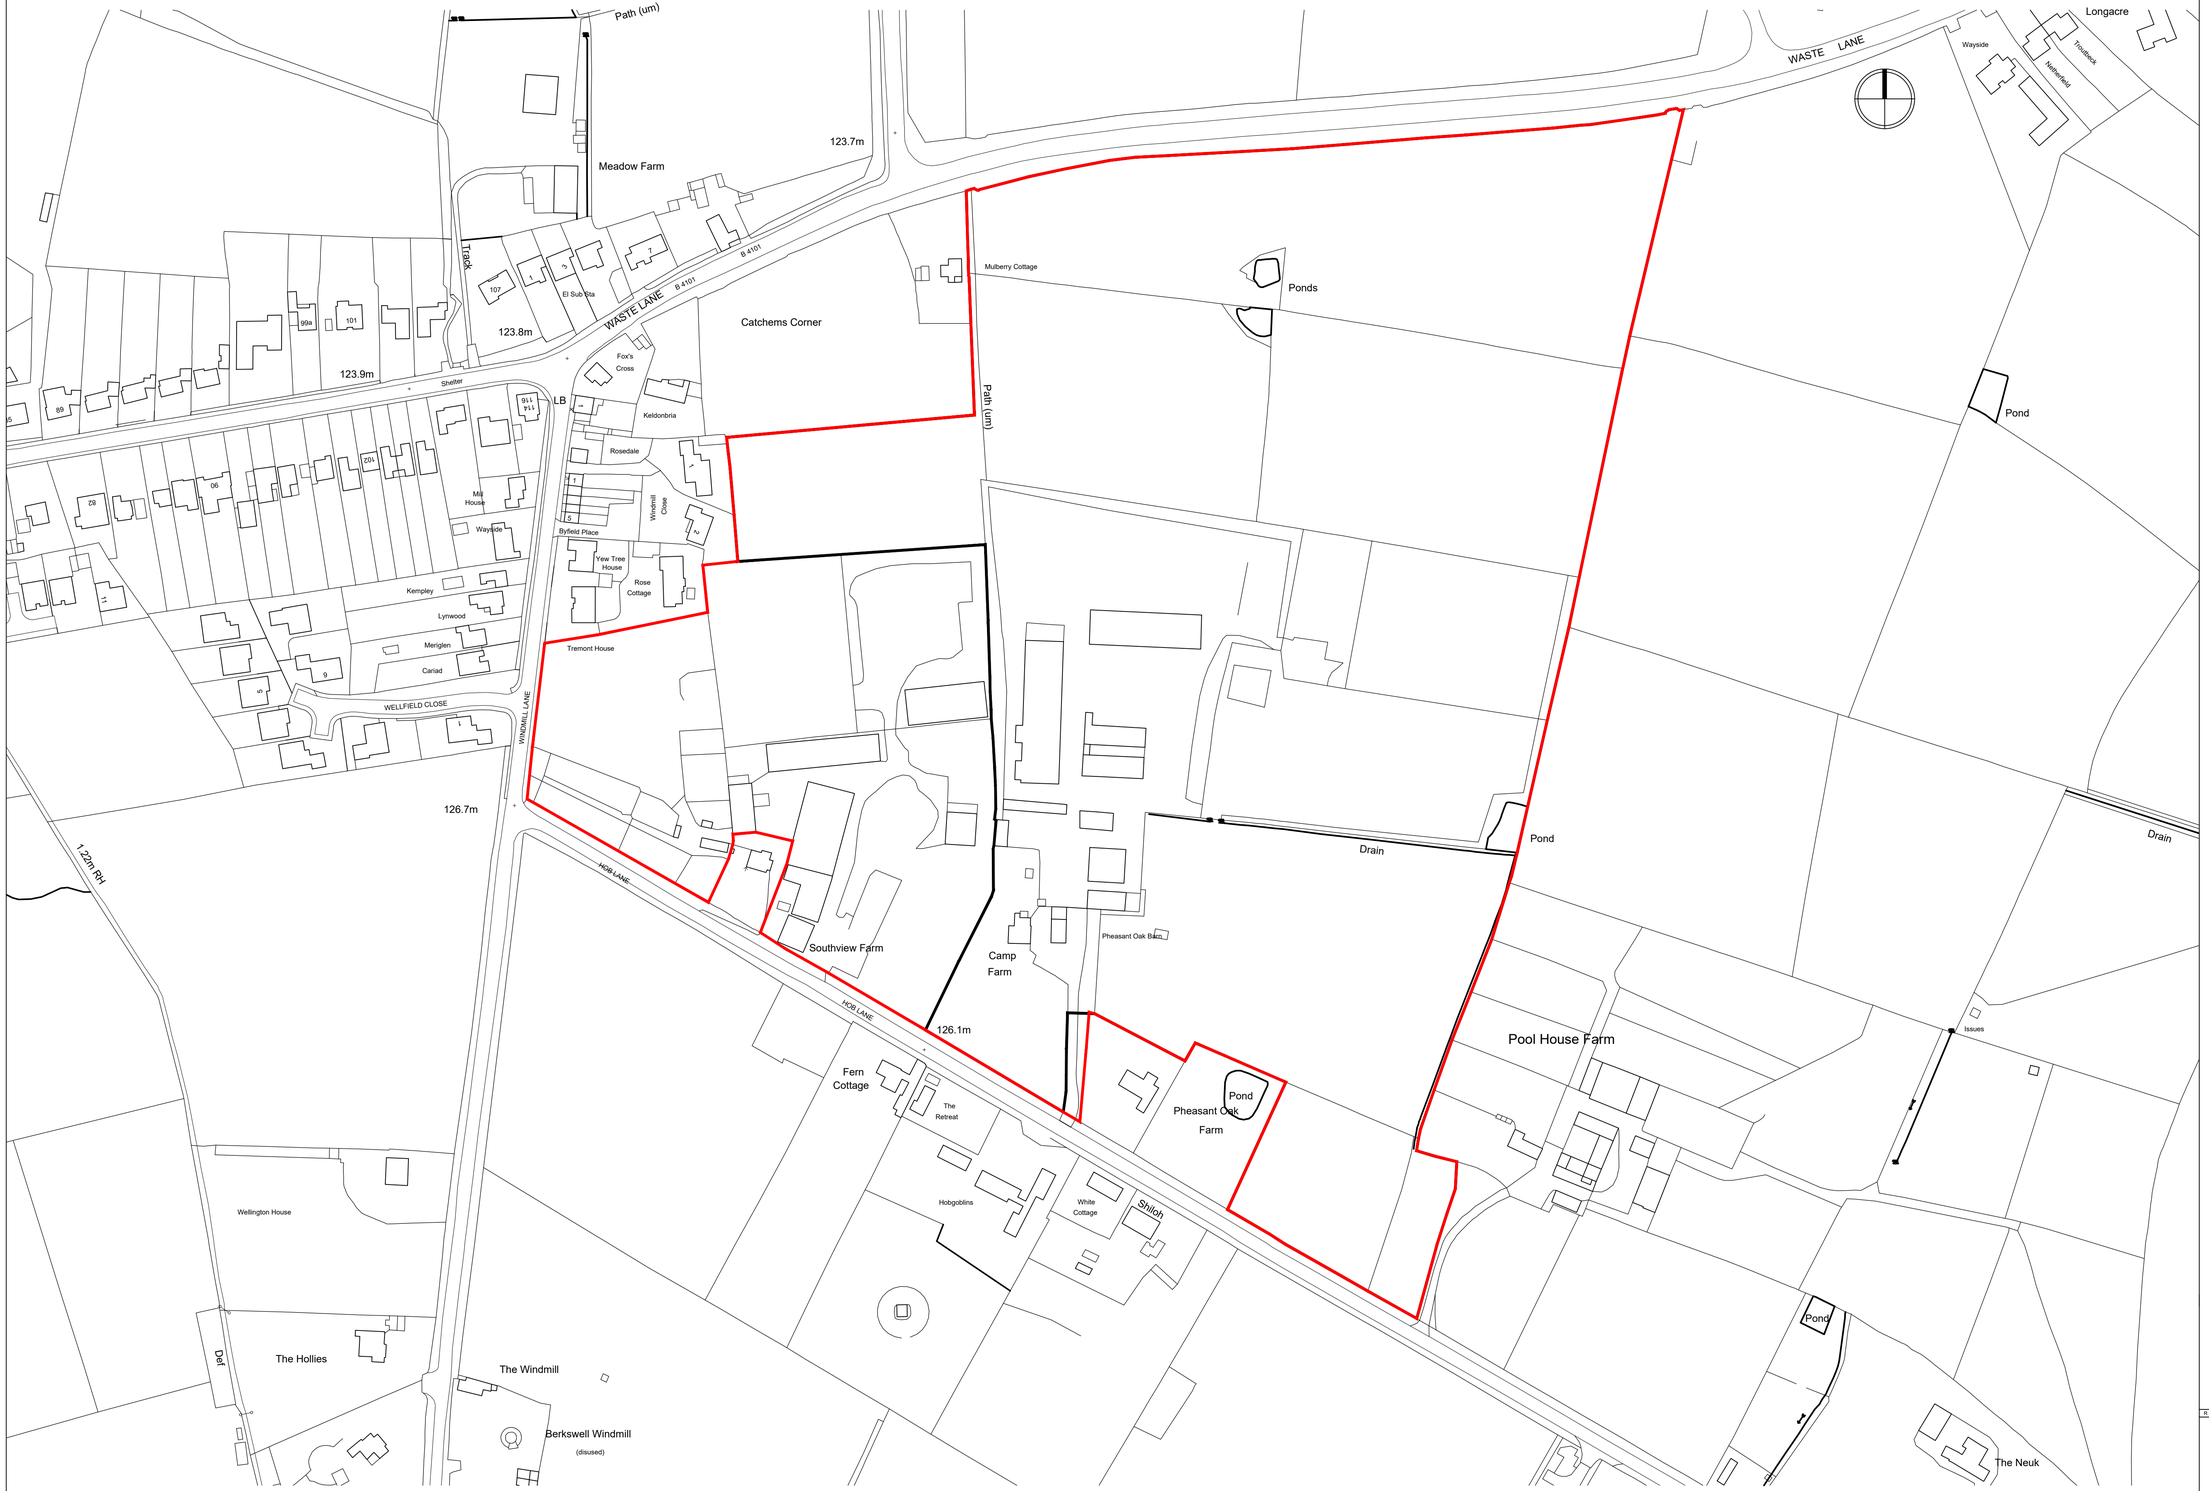

FOR GUIDANCE ONLY

1:5000 - 0 50m 100m 150m 200m 250m
1:2500 - 0 25m 50m 75m 100m 125m
1:1250 - 0 25m 50m
1:1000 - 0 10m 20m 30m 40m 50m

REV	DETAILS	DATE	CHECKED

brownhill hayward brown
chartered architects

01543 254357 - mail@bhbarchitects.co.uk

Land at Pheasant Oak Farm, Balsall Common

Location Plan

Barwood Development Securities Ltd

PLANNING

DRAWING NO.	REV	DATE
3444 - 20	/	Sep '23

DRAWN	CHECKED	SCALE
NRJ	MW	1:1250 @ A1

ISO 9001 REGISTERED FIRM
ISO 14001 REGISTERED FIRM

The copyright of this drawing and design is vested in the Architect and must not be copied or reproduced without written consent. All dimensions given are to be verified on site by the responsible contractor. Do not scale dimensions from this drawing.

PART OF bhb architects