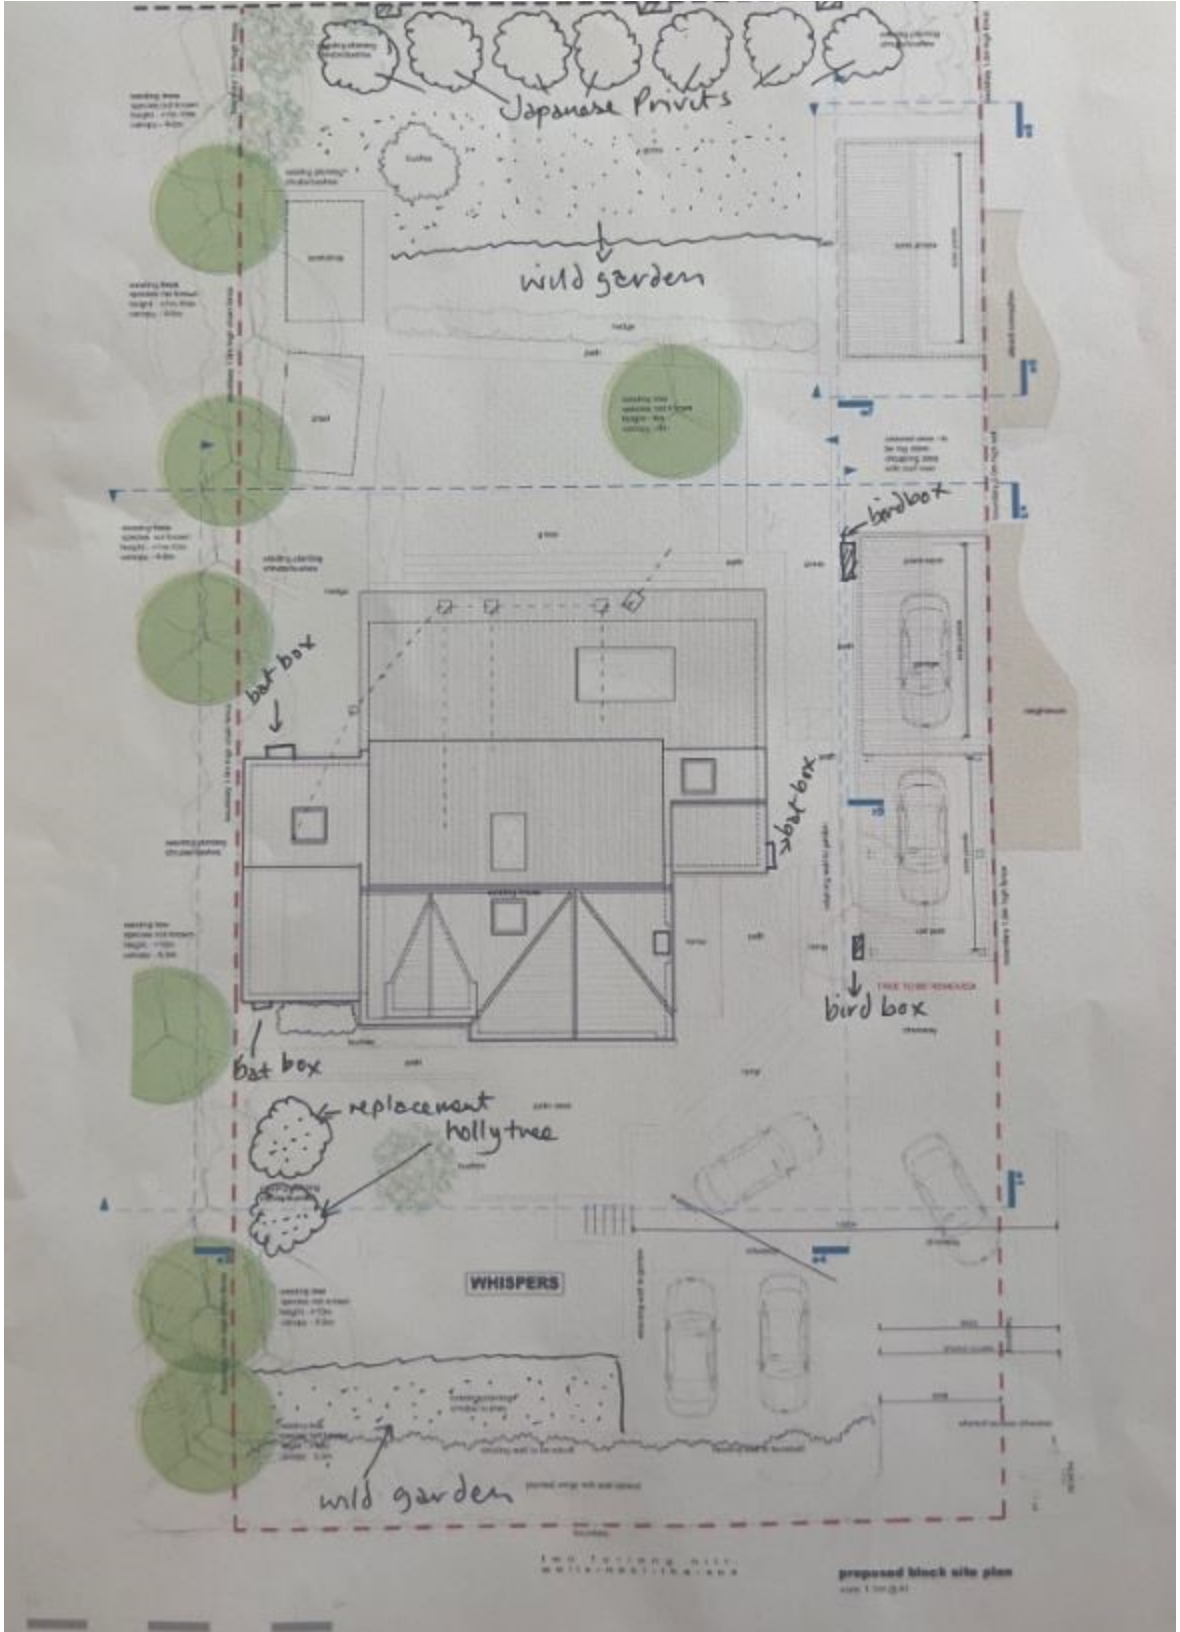
Japanese Privits
wild garden
bird box
bat box
bat box
bird box
Bat box
replacement
holly tree
WHISPERS
wild garden
proposed block site plan