BRUNTON DESIGN
CHARTERED ARCHITECTS

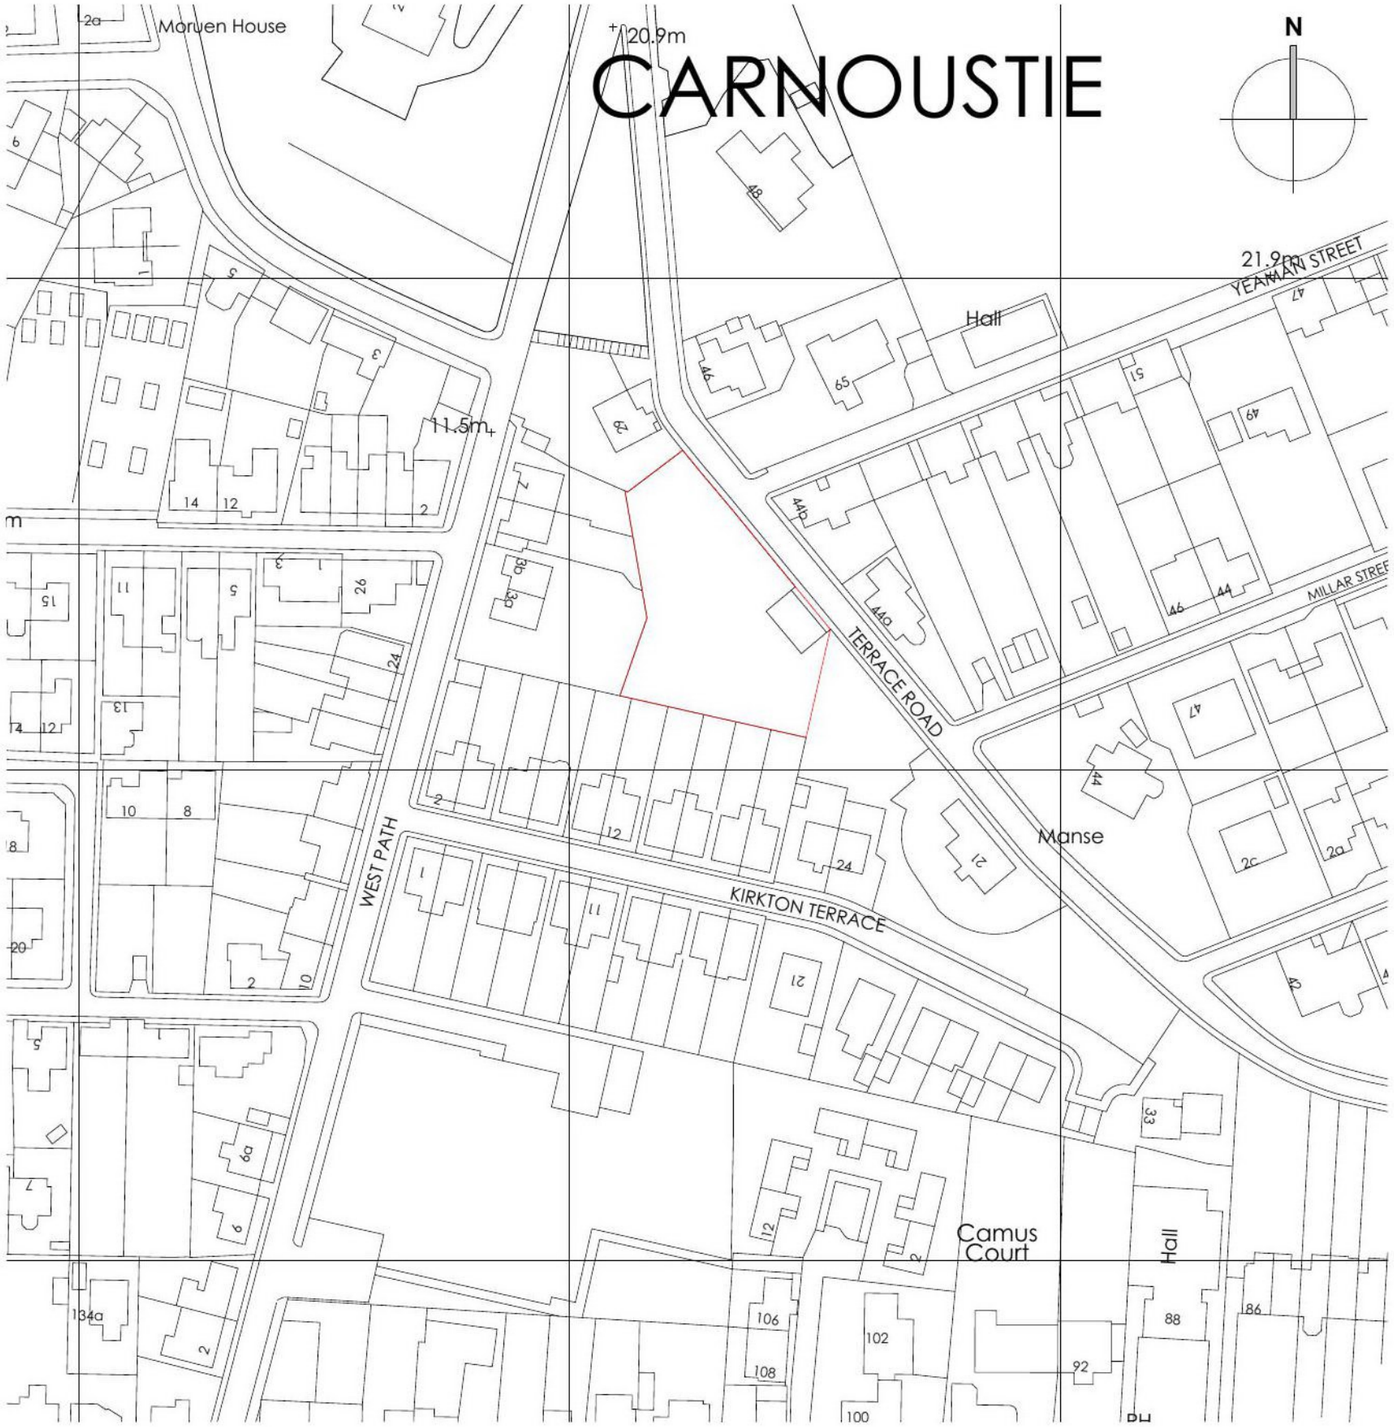

Location Plan

1 : 1250

10 0 10 20 30 40 50

SCALE 1:1250 m

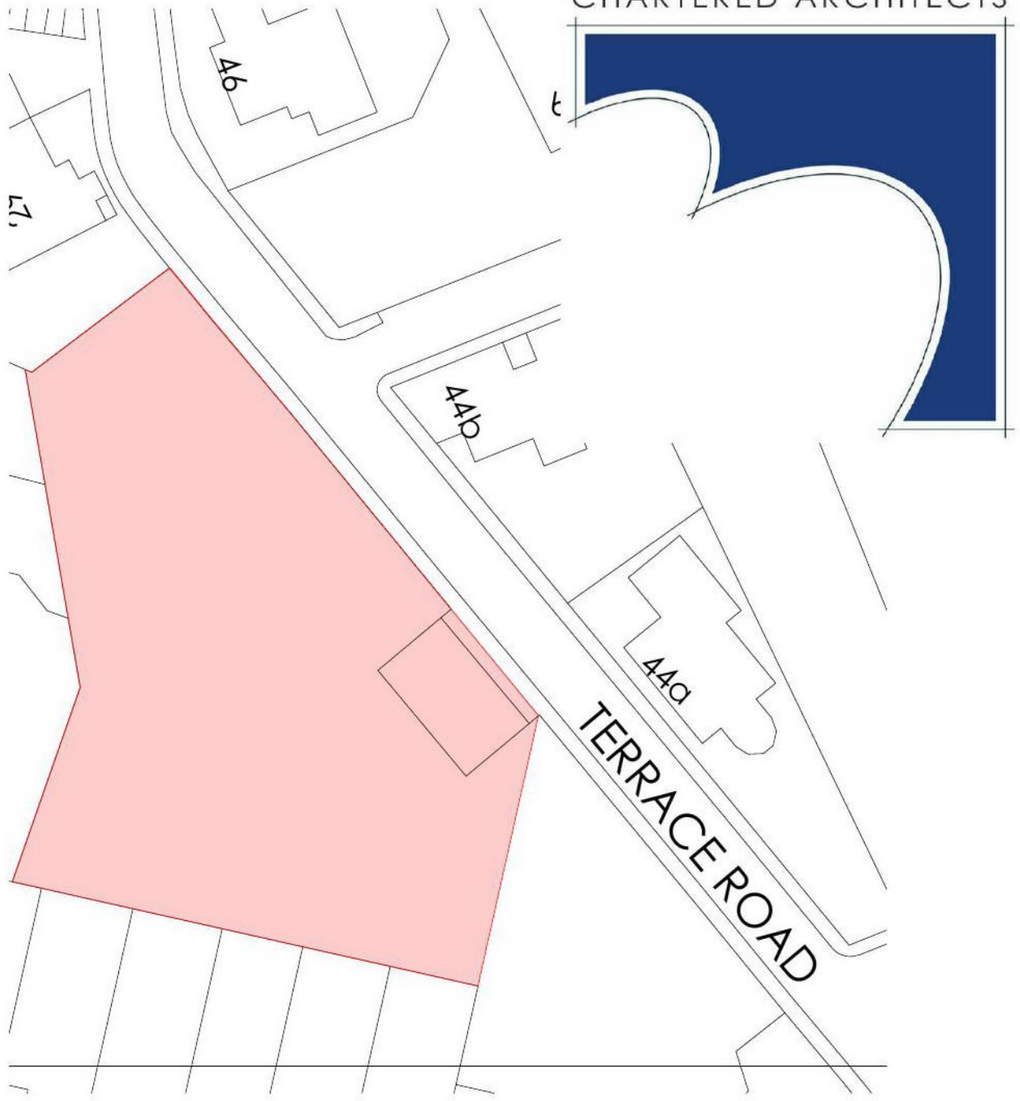

Site Plan

1 : 500

5 0 5 10 15 20 25

SCALE 1:500 m

Reproduced by permission of Ordnance Survey on behalf of HMSO.
© Crown Copyright and database rights 100023404, 2023

REV	Description	Date

Client:
Kattenhorn

Project:
2 Houses @
Terrace Road, Carnoustie

Sheet Name:
LOCATION AND SITE PLAN

paper size: A3

Drawing Number:
2683_ S_001

© **BRUNTON DESIGN** | CHARTERED ARCHITECTS
w: bruntondesign.com
a: design studio, 95 dundee street, carnoustie, dd7 7ew
t: 01241 858153 f: 01241 858154
e: architects@bruntondesign.com