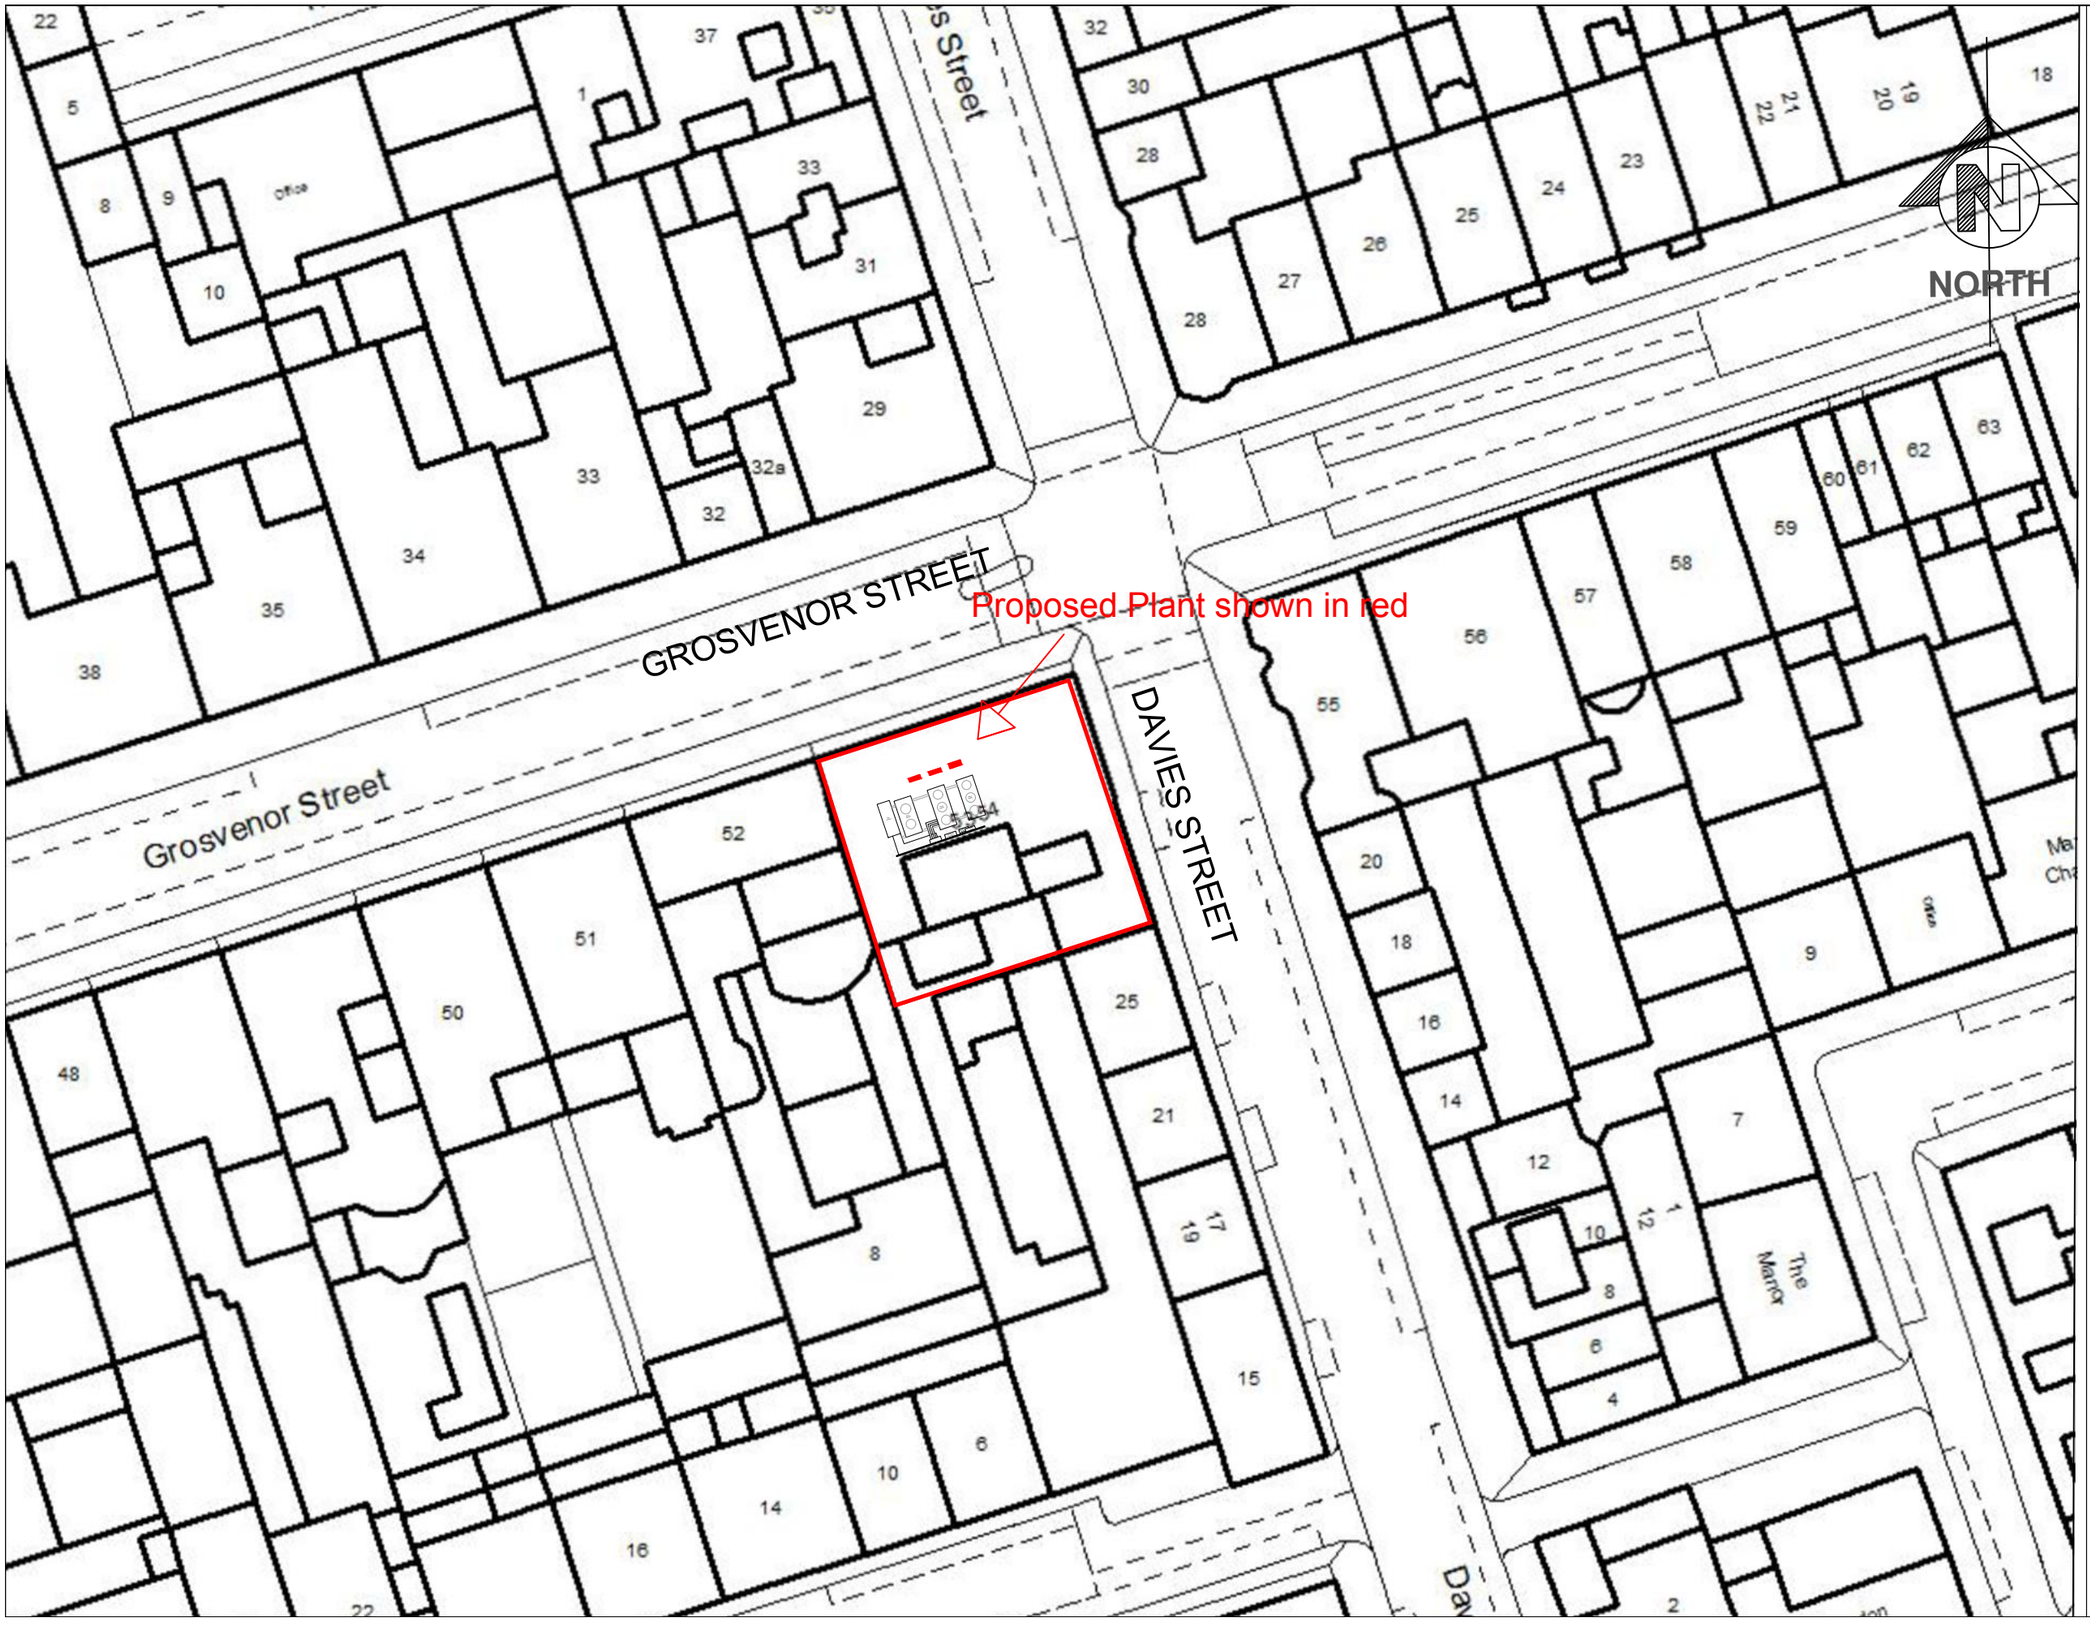

PLANNING

REVISION

building logic

CLIENT

BIRALSOFT (UK) LIMITED

PROJECT

53-54 GROSVENOR ST, W1
EXTERNAL AC CONDENSERS

DRAWING

BLOCK PLAN

SCALE	DATE
1:500 @ A3	October 2023

DRAWING No.

1646\102

REVISION -

building logic (UK) Limited | Chartered Surveyors
1 Long Lane, London, SE1 4PG
Tel: 020 3151 0005 | Email: info@buildinglogic.uk.com