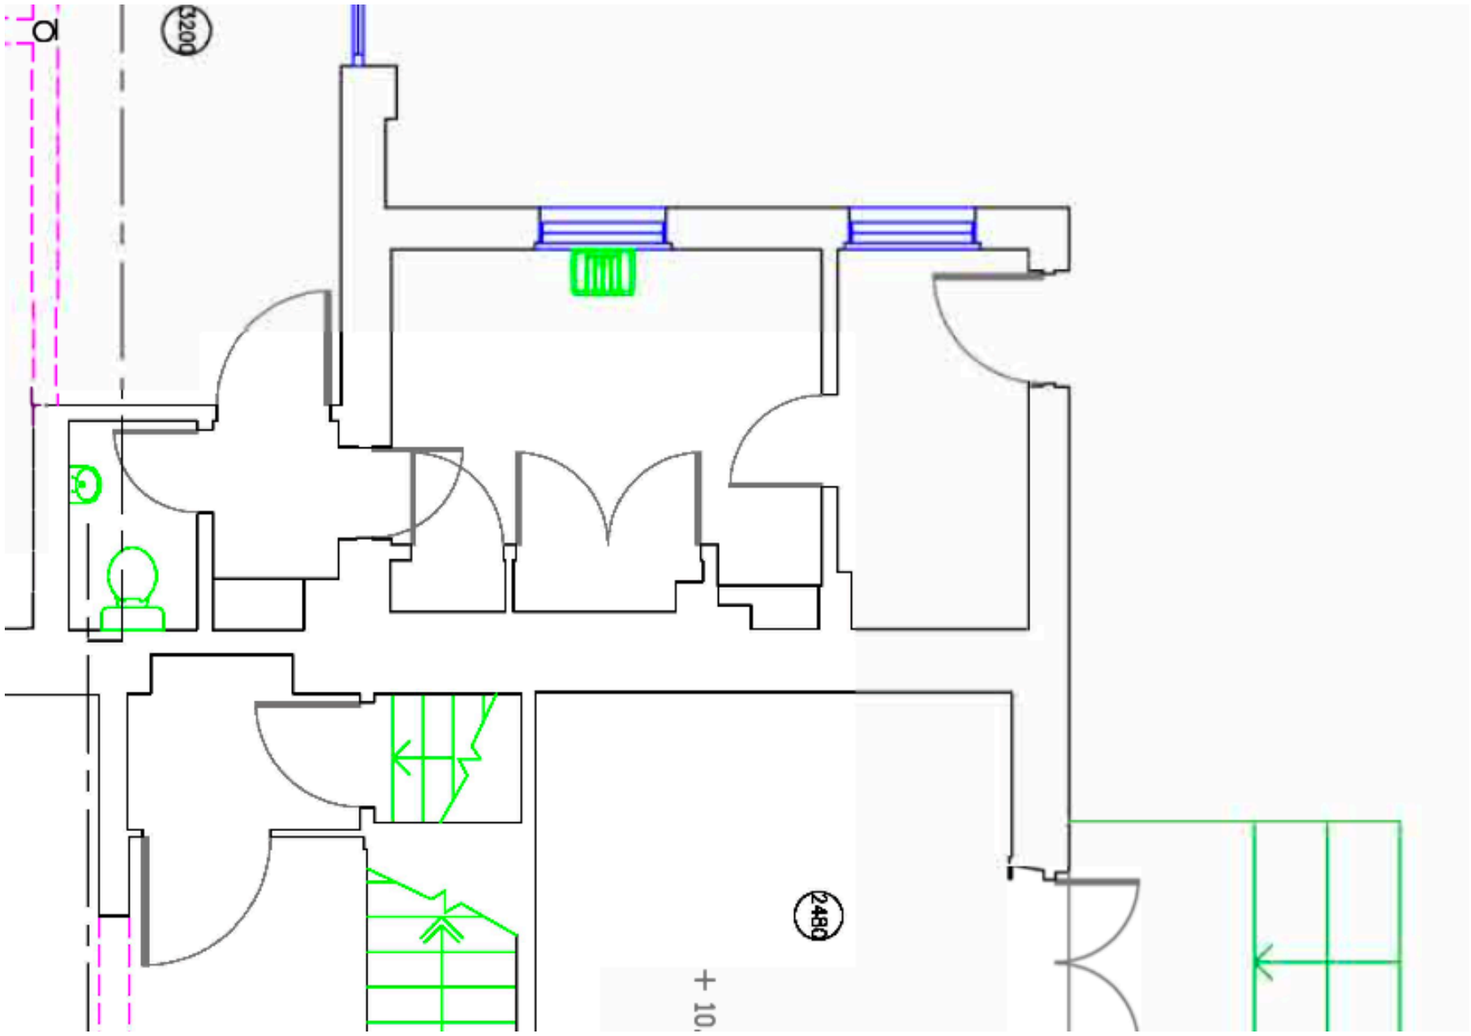

ALP ARIKOGLU RIBA
Chartered Architect

Kimpton Mill
Codicote
Hertfordshire
SG4 8ST

Tel 07973 221 618
email alp@arikoglu.co.uk

PROJECT
OLD RECTORY
LITTLE BARDFIELD
ESSEX – CM7 4TW

DETAIL

GROUND FLOOR AREA 1
PROPOSED ALTERATIONS
AS EXISTING

JOB: 2021801

DRAWING. **2.03**

SCALE: AS SHOWN 1:50 @ A3