SCALE AS SHOWN
ORIGINAL SHEET SIZE : A3

SCALE BAR

	20000mm		40000mm	
10000mm		30000mm		50000mm

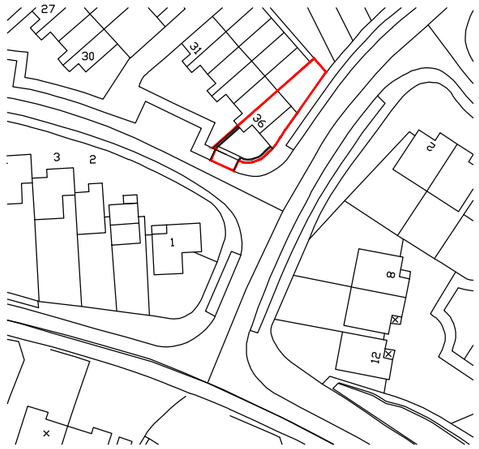

Location Plan As Exist. 1:1250

SCALE BAR

	20000mm	
10000mm		30000mm

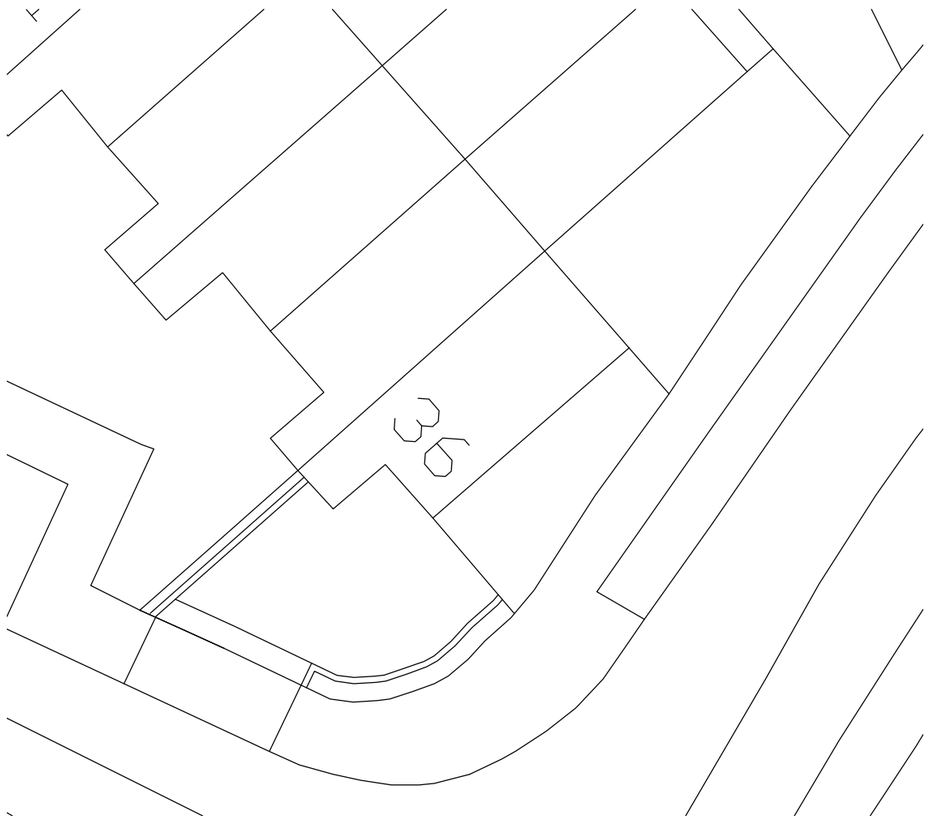

Site Plan As Exist. 1:200

NOTE:

THIS DRAWING IS FOR PLANNING PURPOSES ONLY

THIS DRAWING IS BASED UPON SURVEY INFORMATION DRAWN BY OTHERS.

ALL CRITICAL DIMENSIONS TO BE CHECKED ON SITE.

Client
MR S. PIAZZA

Project Address
36 FALSTONE, ST JOHNS
WOKING, SURREY, GU21 3HU

Drawing Title
SITE/LOCATION PLANS
AS PROPOSED

Project Description
APPLICATION FOR DROPPED KERB

Rev.	Date	Description	Drawn	Checked

Scale 1:1250/200
Drawn GDP
Author GDP
Date SEPT 23
Drawing Status
Drg.No CDA-199-040
Rev.
PLANNING

Conceptual Design Associates Ltd
Architectural Services
1A Chobham Road,
Woking, Surrey
GU21 6HX
T: 01483 766 966
F: 01483 766 966
E: enquiries@conceptual-design.co.uk