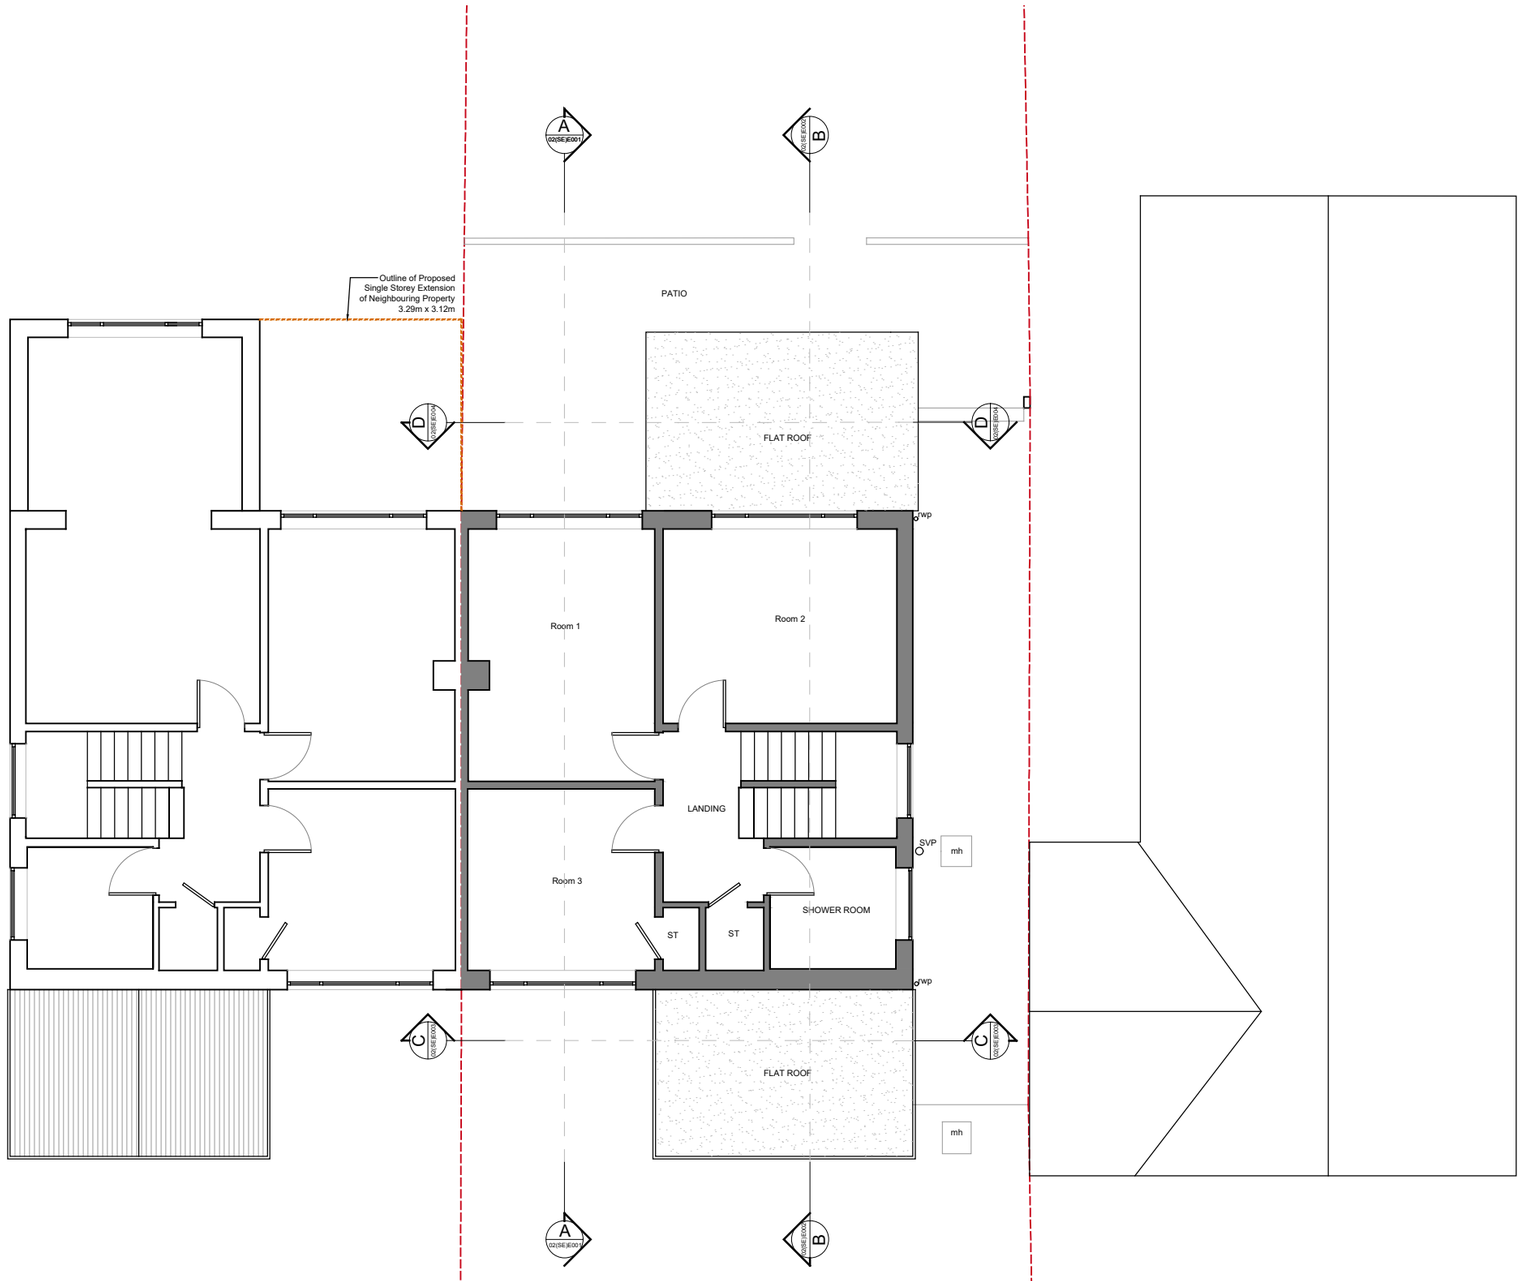

EXISTING FIRST FLOOR PLAN - 1:100

0 1 2 3 5 10m

Scale 1:100

NOTES

-Do not scale from this drawing, except for planning purposes.
-Check all dimensions on site.
-Subject to survey.
-Subject to site inspection.
-Site boundary lines are indicative only.

KEY:

- BOUNDARY LINE
- EXISTING WALLS
- PROPOSED WALLS
- PROPOSED EXTENSION AT NO. 19 HIGH ROAD NORTH

N

Rev	Date	By	Description
			Revision Schedule

BERMUDEZ+MAI ARCHITECTURE

project
21 HIGH ROAD NORTH,
BASILDON

title
PROPOSED FIRST
FLOOR PLAN

drawing status
PLANNING

drawn by	scale
AB	As Indicated @ A3
client ref.	date
BEDDOWS	October 2023

project number

drawing number

revision

© Copyright Reserved. BERMUDEZ + MAI ARCHITECTURE