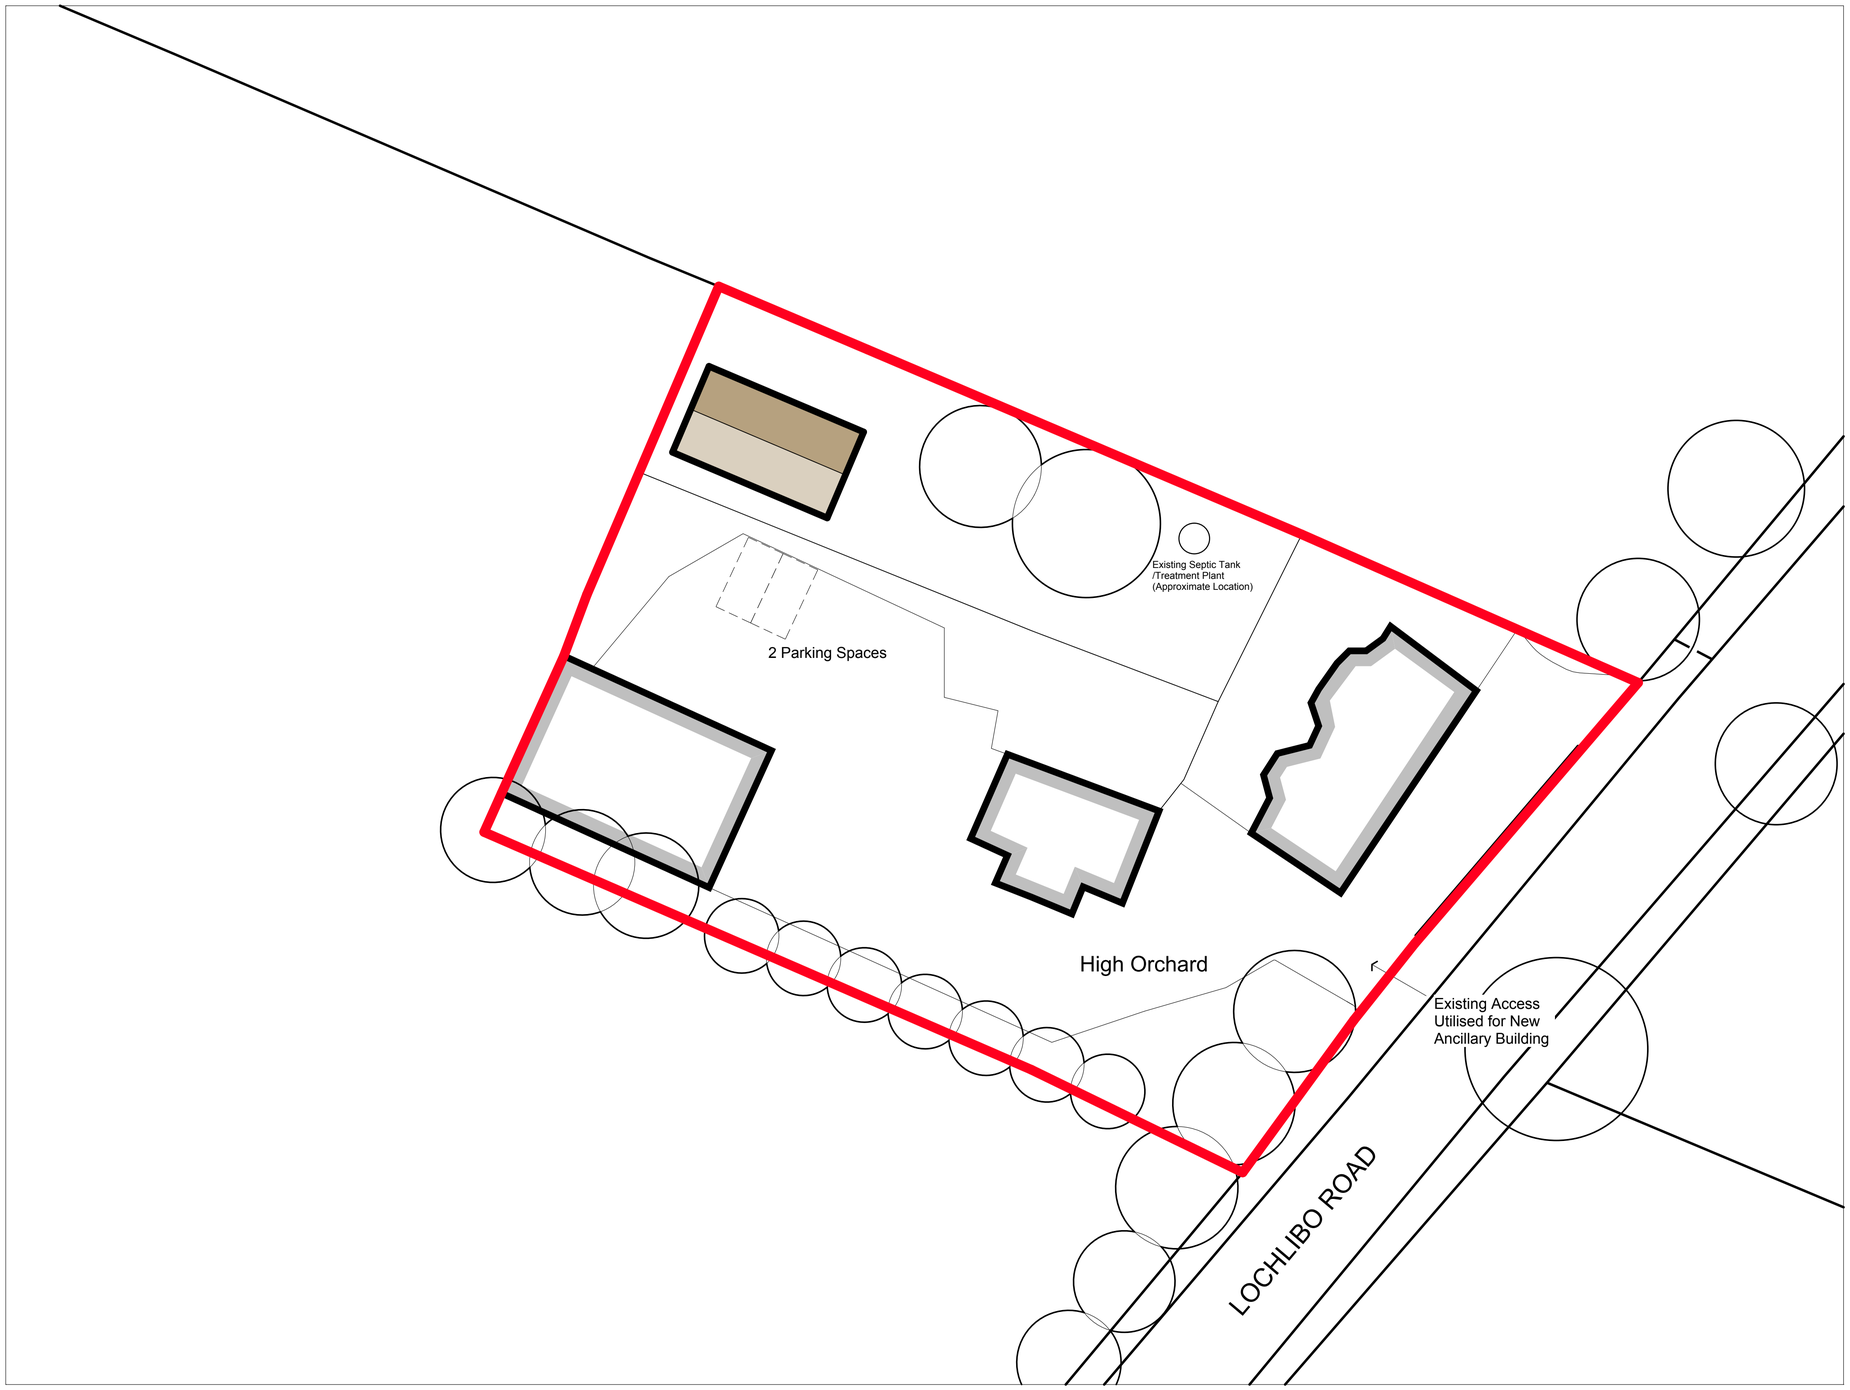

Notes

Copyright Robert Potter & Partners LLP 2023

Do not scale sizes from this drawing, use figured dimensions only. If in any doubt, please contact the originator.

The site plan contained within this drawing has been generated from global mapping systems and remains subject to accurate topographical survey information to be provided by others.

This base drawing has been transferred from planning application stage site plan drawing 7838/01.

North

Key:

Site Boundary

0 2 4 8 16m

Scale

Revisions		Date	By
-	-	-	-

Project

Mr & Mrs Wilson
Proposed Ancillary Building at
High Orchard, Lochlibo Road, Nr Lugton

Drawing Title

Site Plan as Proposed

ROBERT POTTER & PARTNERS
CHARTERED ARCHITECTS & PROJECT MANAGERS

7 MILLER ROAD, AYR KA7 2AX 01292 261228
49 NEWALL TERRACE, DUMFRIES DG1 1LN 01387 255509
110 WEST GEORGE STREET, GLASGOW G1 1QR 0141 3329111
6th FLOOR, 2 KINGDOM STREET, LONDON W2 6BD 020 34795931

Scale	1: 200 @ A1	7861/03	
Date	Oct 2023		
Drawn By	BI		
Checked By	-	Revision	-