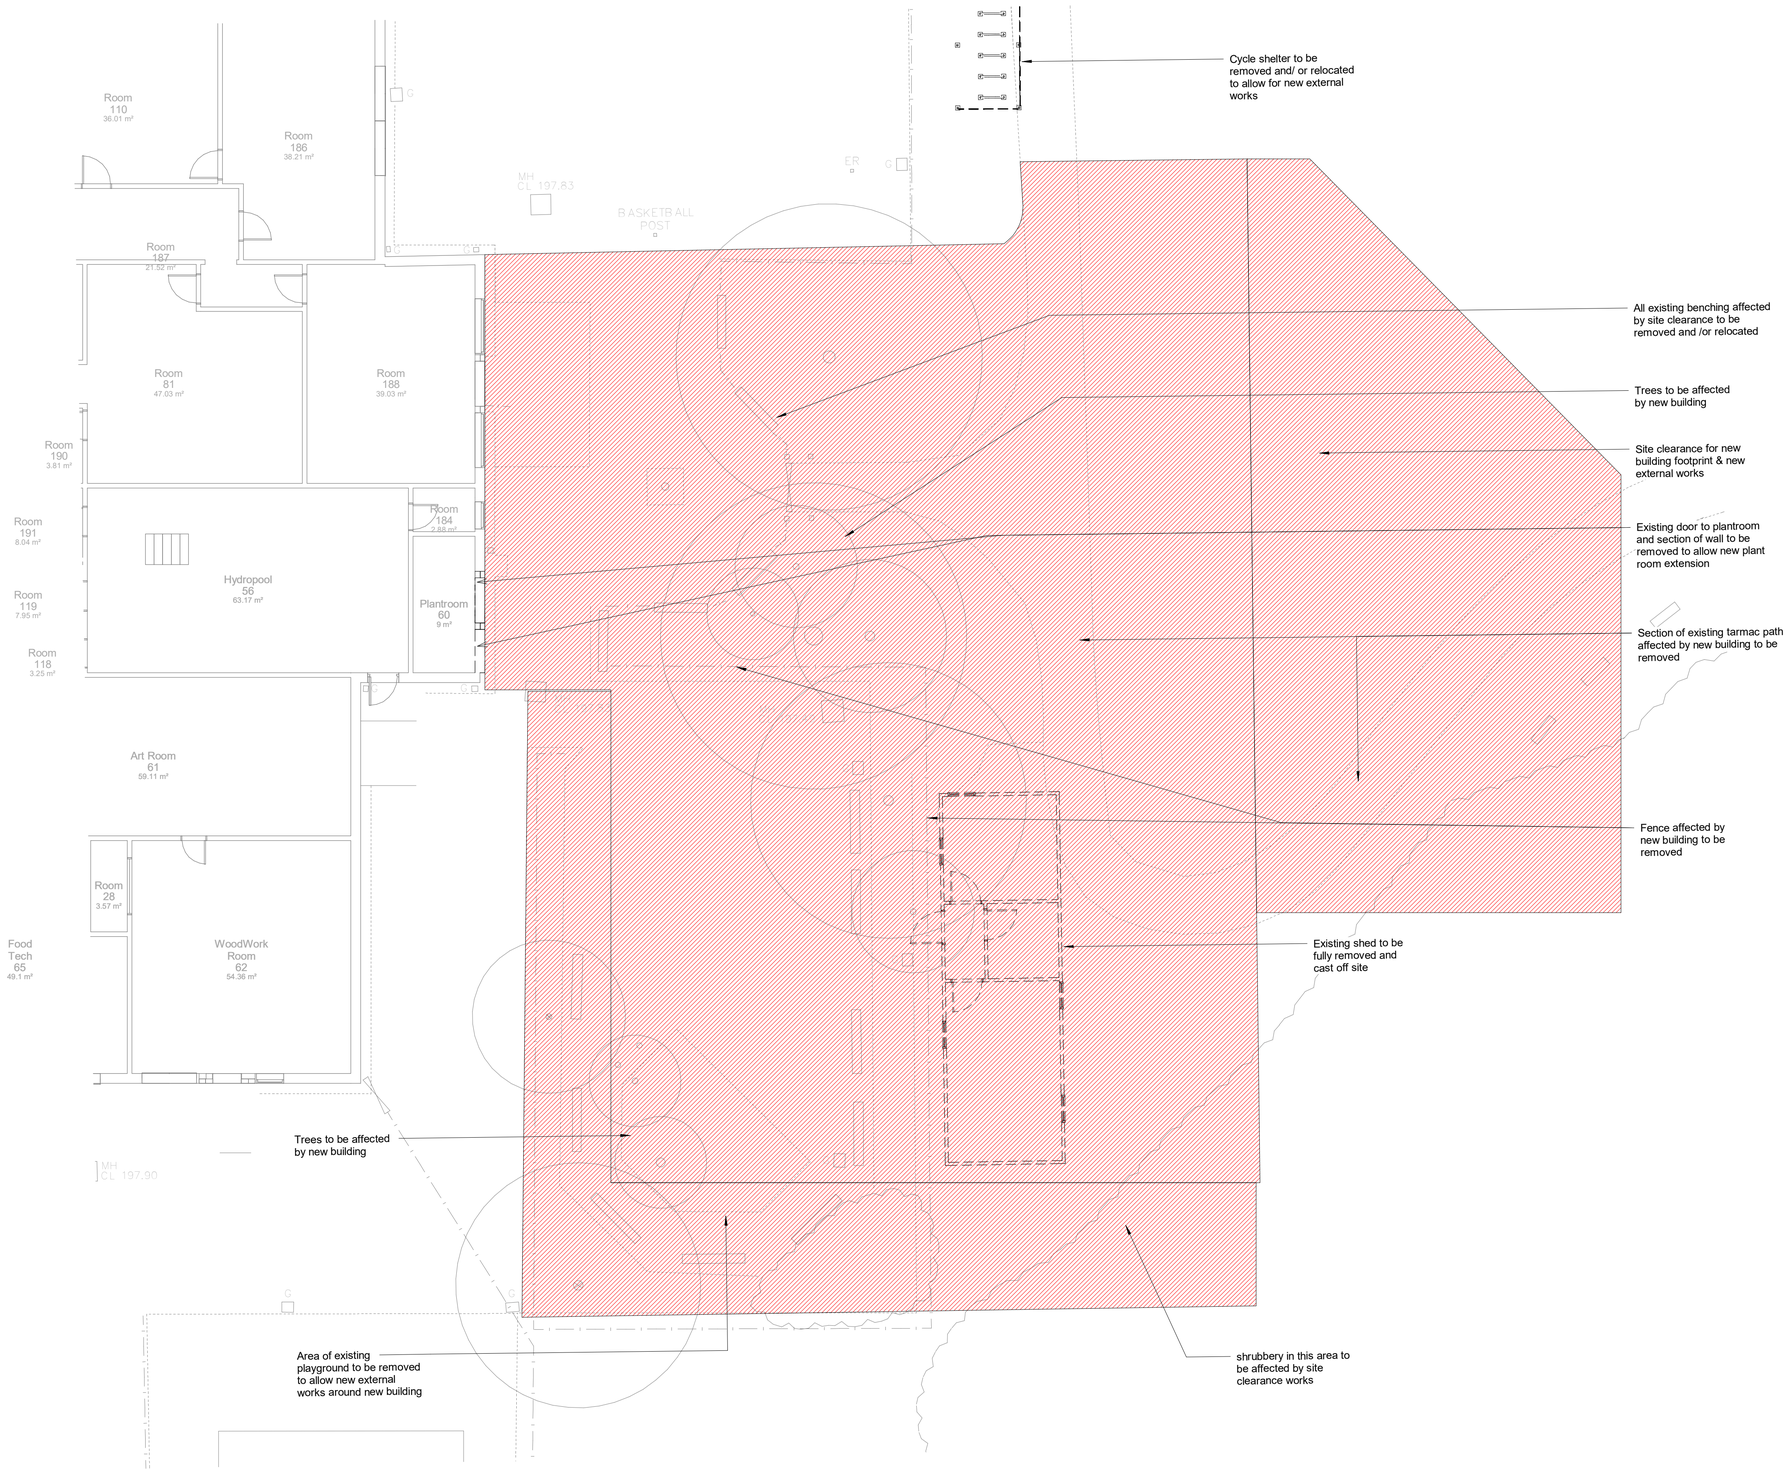

1 Demolition Plan
1 : 100

N

Notes

Approximate area of site clearance

Building components (i.e. walls, doors, windows) to be fully removed

Rev	Description	Date	Dr by	App by

original by	date created	approved by
CS	20.09.23	JW

AHR Building Consultancy Ltd
5th Floor
55 Princess Street
Manchester
M2 4EW
United Kingdom

T +44(0)161 8287900
E manchester@ahr.co.uk
www.ahr.co.uk

client name: The View Trust

project: Tor View New Multi Use Space

drawing: Demolition Plan

computer file	plot date
C:\Users\cesar.sanchez\Documents\BCMAN\2018.00879.000 - New Sports hall Options_R1_cesar.sanchez%27cf7.rvt	20/09/2023

project number	scale
2018.00879.000	As indicated @A1

drawing number	rev	issue status
TV-AHR-00-00-DR-A-05-006		Planning

0 0.5m 1m 2m 5m

1:100

This drawing is to be read in conjunction with all related drawings. All dimensions must be checked and verified on site before commencing any work or producing shop drawings. The originator should be notified immediately of any discrepancy.
This drawing is copyright and remains the property of AHR.