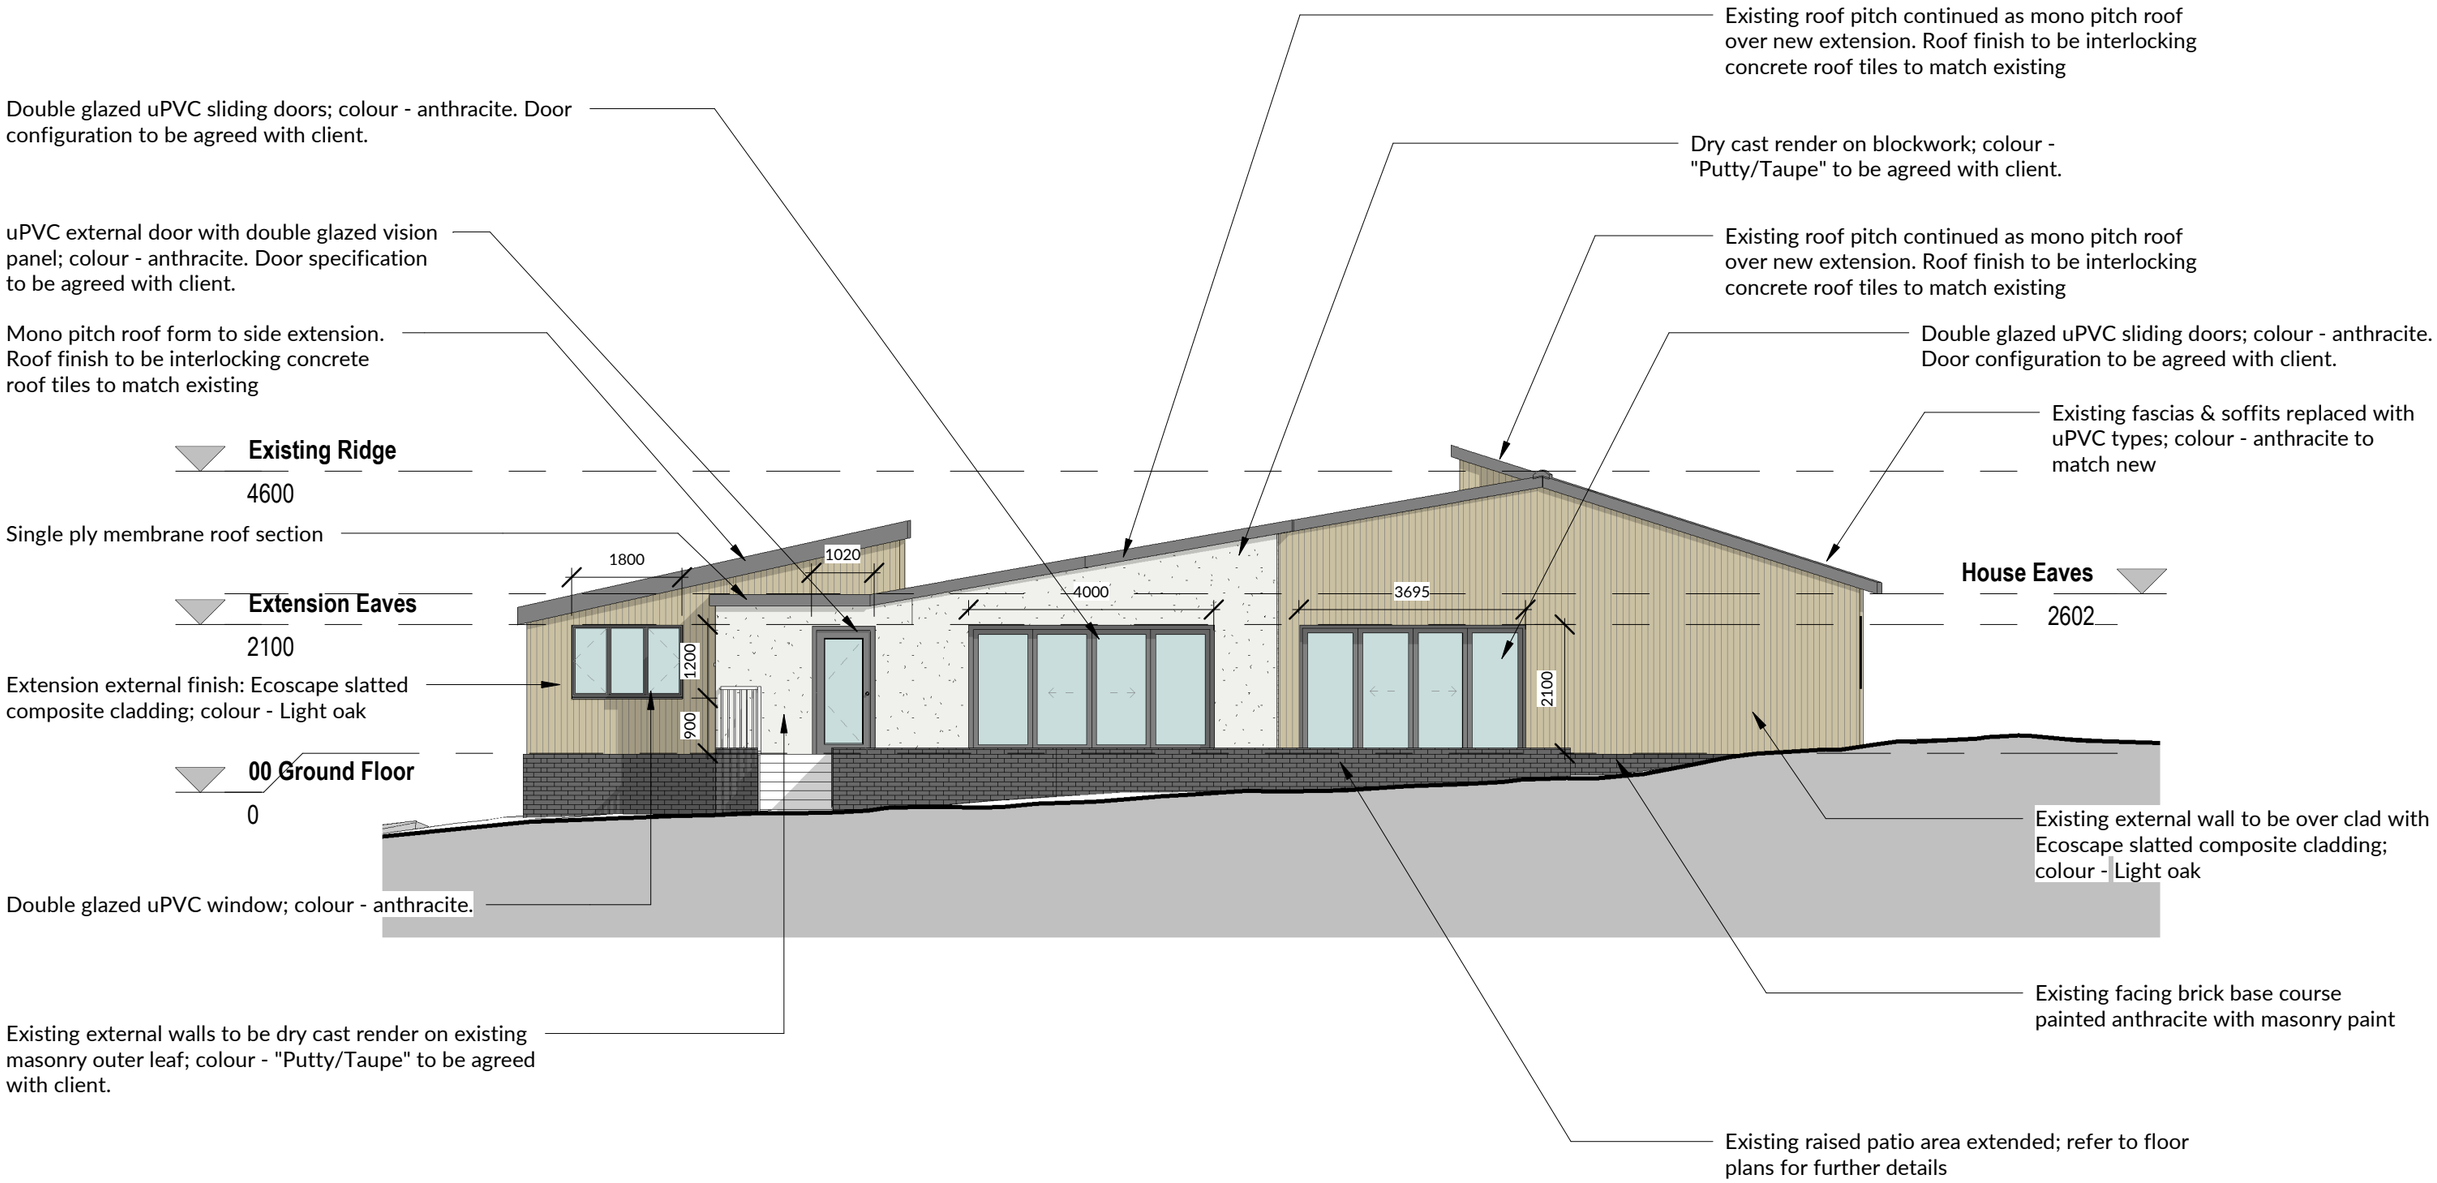

1 Rear Elevation (Complete)

1 : 100

0m 2m 4m 6m 8m 10m

Scale 1:100 @ A3

SAFETY, HEALTH & ENVIRONMENTAL

In addition to risks normally associated with the type of work detailed on this drawing, note the following significant risks:

CONSTRUCTION

CLEANING AND MAINTENANCE

DEMOLITION

Rev	Description	Date	Issued
A	Updated to Planning level; including client amendments	05.10.23	DH
B	Updated as per client comments	11.10.23	DH
C	Planning submission	13.10.23	DH

Purpose of Issue

Planning

Abode Architects

T: +44 (0) 1698 451 295
E: info@abode-architects.co.uk
W: www.abode-architects.co.uk
A: Ellismuir House, Uddingston, G71 5PW

All dimensions to be checked on site by the contractor and any discrepancies to be notified to the architect prior to works being commenced.

© All Rights Reserved. Copyright in all documents and drawings prepared by Abode Architects and in any work executed from those documents and drawings shall remain the property of Abode Architects.

Client

Mr & Mrs Kane

Scale	Job No.	Date
1 : 100 @ A3	23027	Aug 23

DO NOT SCALE FROM DRAWINGS

Project

95 Brownlee Road, Law

Drawing Title

Proposed Rear Elevation

Drawing Number	Rev
23027-20031	C