This drawing is subject to copyright and is not to be reproduced in part or whole without approval.
Do not scale this drawing - check all dimensions on site .

Health & Safety Notes

1. Contractor must ensure that all work on site is carried out in a safe & satisfactory manner, in accordance with Health & Safety At Work Act 1974, COSHH Regulations 2002 & requirements of C.D.M

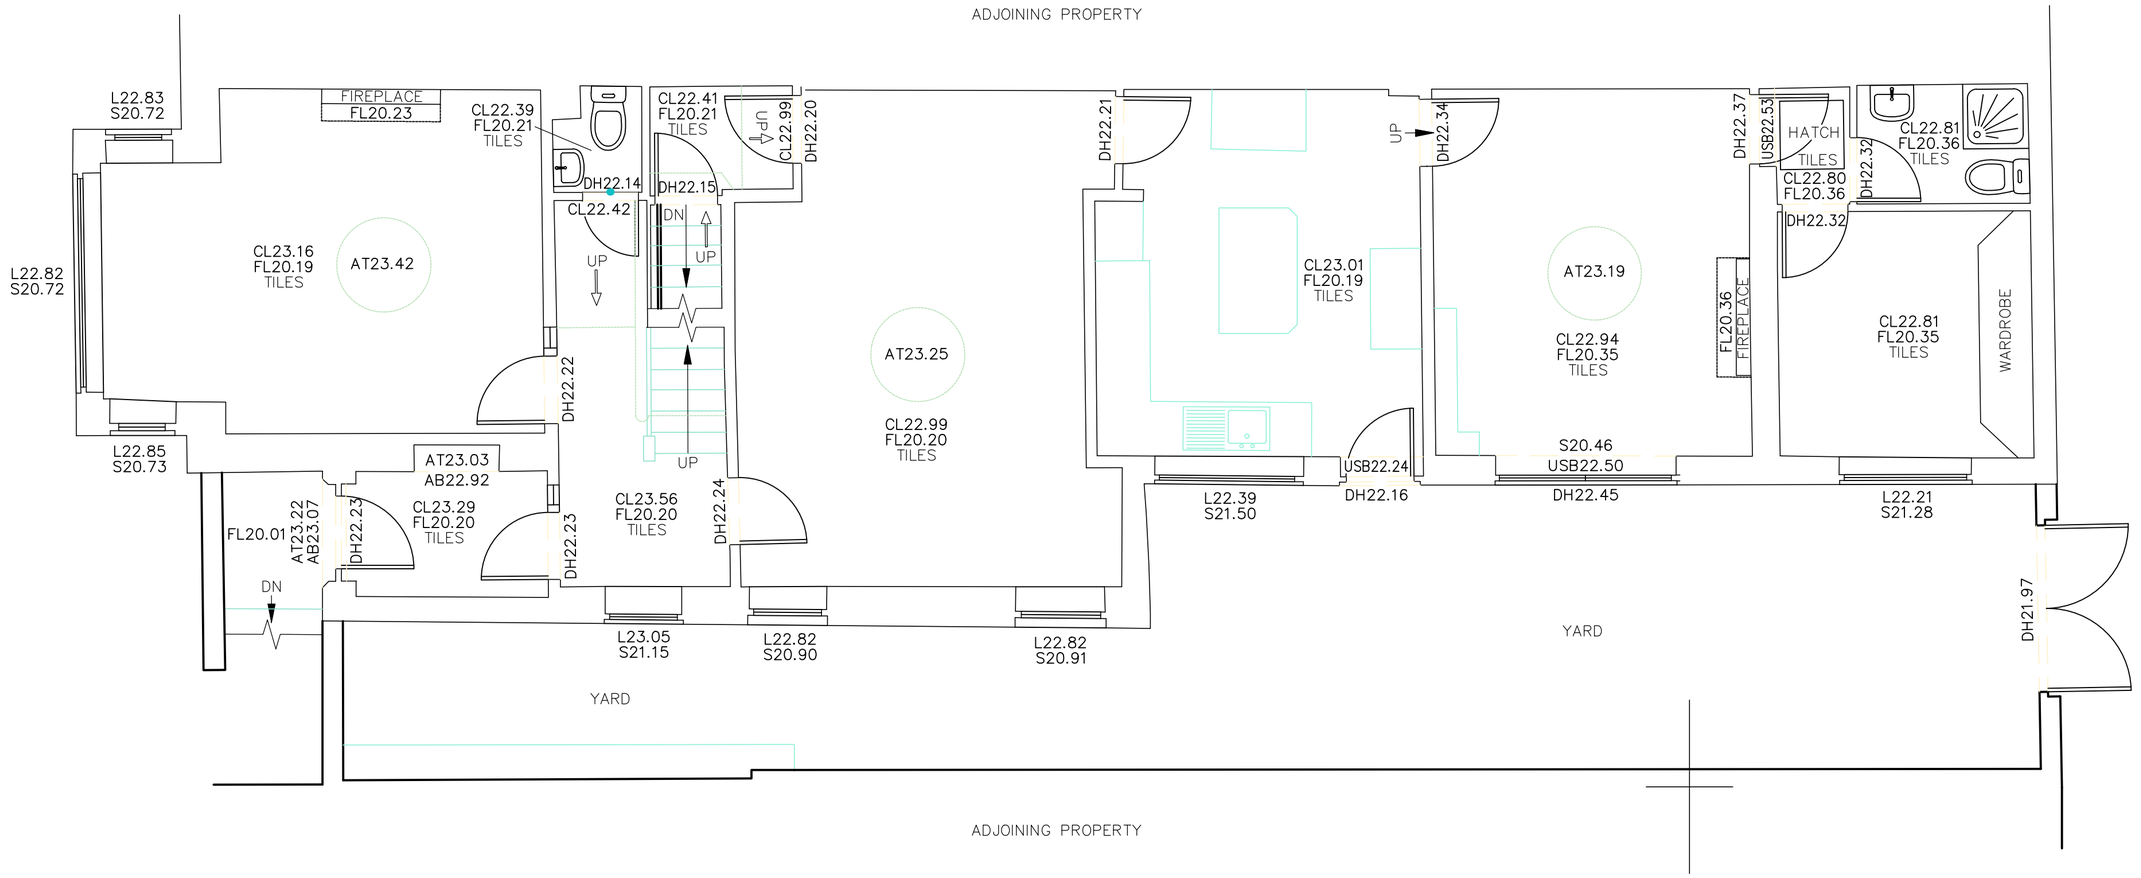

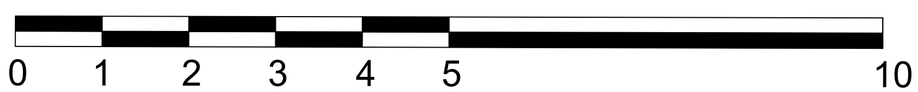

SCALE BAR 1:50

Rev.	Description	Date
P1	First Issue	23.10.23

Client
Sleeps 12 Plus Ltd

Project
384 Promenade, Blackpool, Lancashire, FY1 2LB

Drawing Title
Existing Ground Floor Plan

Drawn by	Checked by	Date
SK	CP	23.10.23

Status	Scale @ A2
PRELIMINARY	1:50

Job no.	Dwg.no.	Rev.
12264	L03	P1

Cassidy+Ashton C+A
www.cassidyashton.co.uk
Architecture + Building Surveying + Town Planning
7 East Cliff, Preston, Lancashire, PR1 3JE 01772 258 356
10 Hunters Walk, Canal Street, Chester, CH1 4EB 01244 402 900