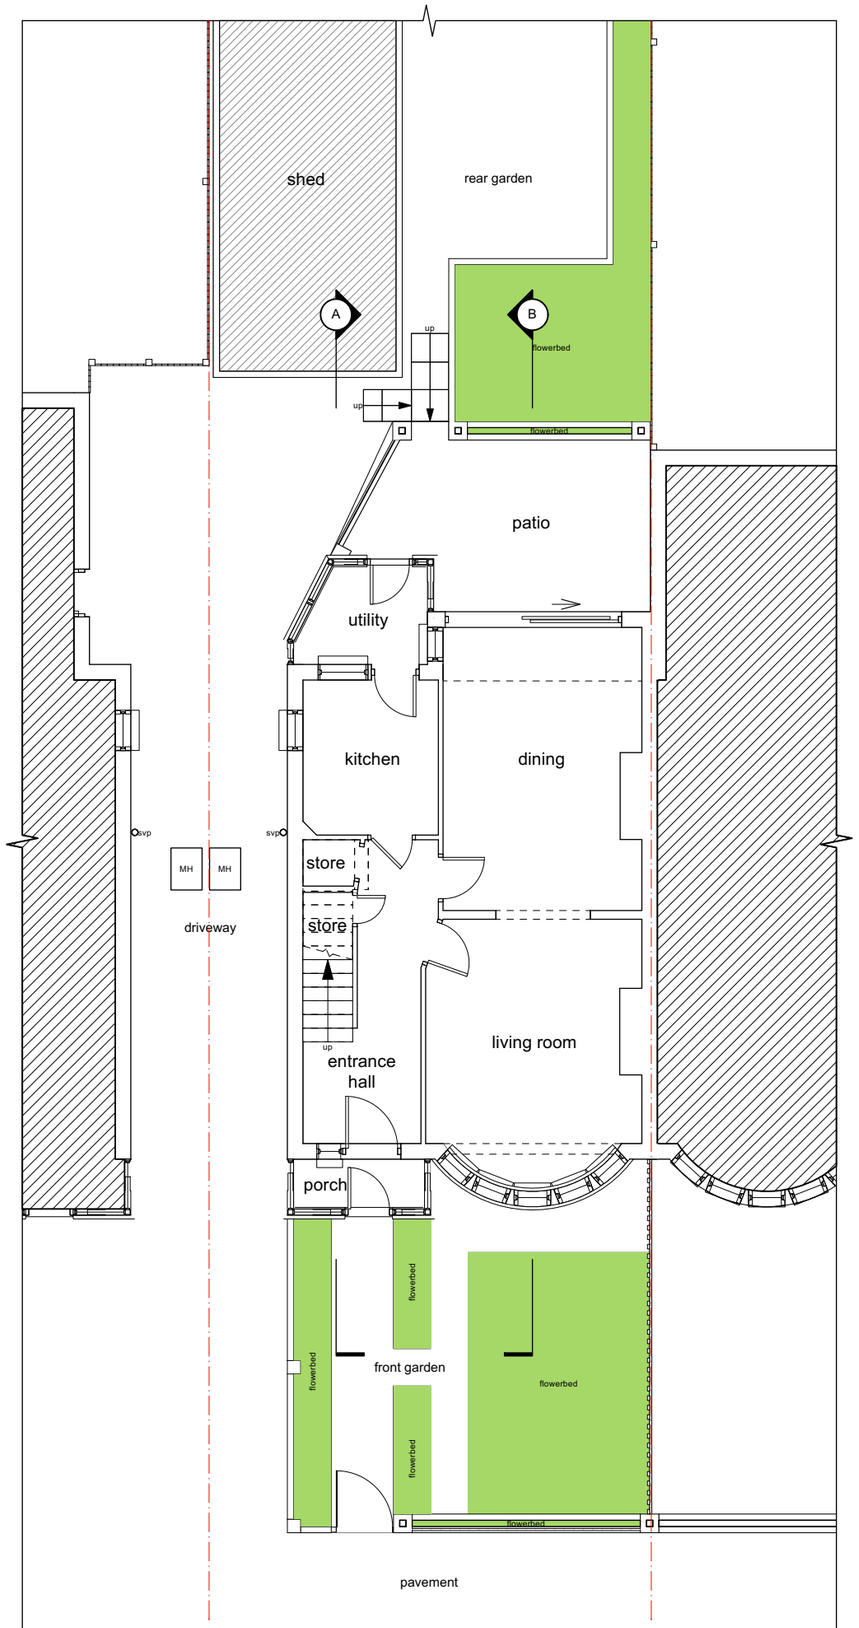

Existing Ground Floor Plan

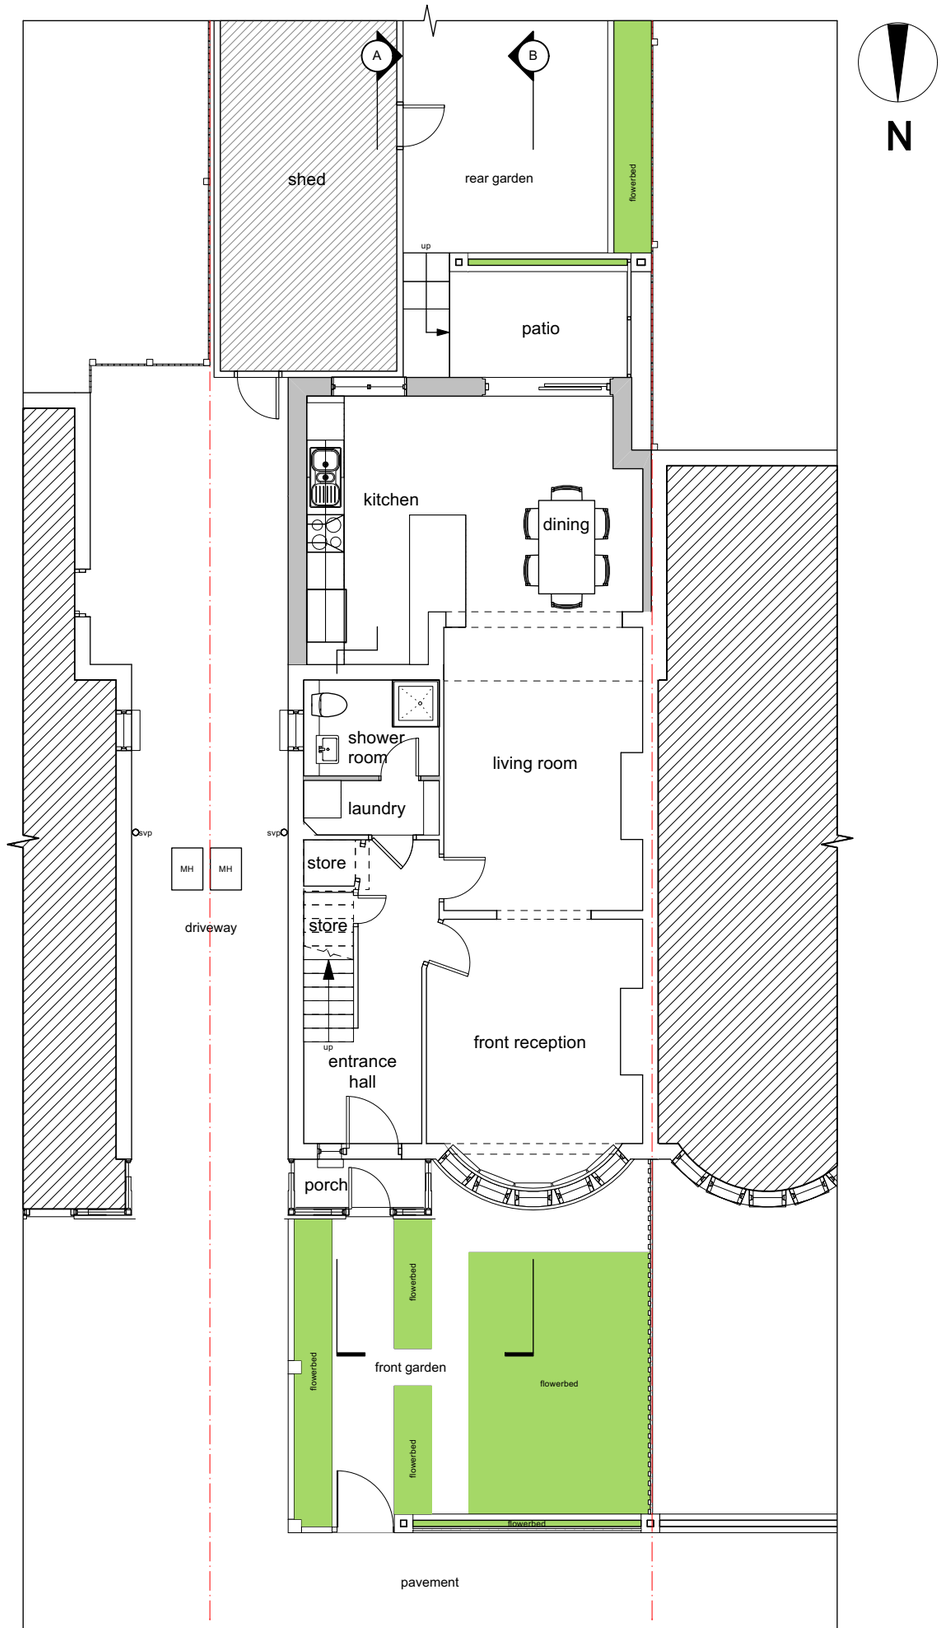

Proposed Ground Floor Plan

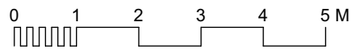

Notes:

The contractor is responsible for checking all dimensions before work starts.

Any discrepancies to be brought to the attention of the Architect immediately.

The contractor is responsible for checking all dimensions before work starts.

Revision	Date	Author	Checked	Description
-	26/10/2023	LT	TWS	Issued to Planning

SpheronArchitects
Unit 5C, 26-32 Voltaire Road
London, SW6 6DH
tel: +44 20 7617 7046
e: info@spheronarchitects.co.uk
www.spheronarchitects.co.uk

Client: Bobo Properties Ltd

Project: 28 Vineyard Avenue
London NW7 1HR

Drawing Title: Exist. & Prop. Ground Floor Plan

Drawing Status: **PLANNING**

Drawn By:	Scale:	Date:
RA	1:100@A3	09/06/2023

Drawing No: **F716-A-101**

Rev: -