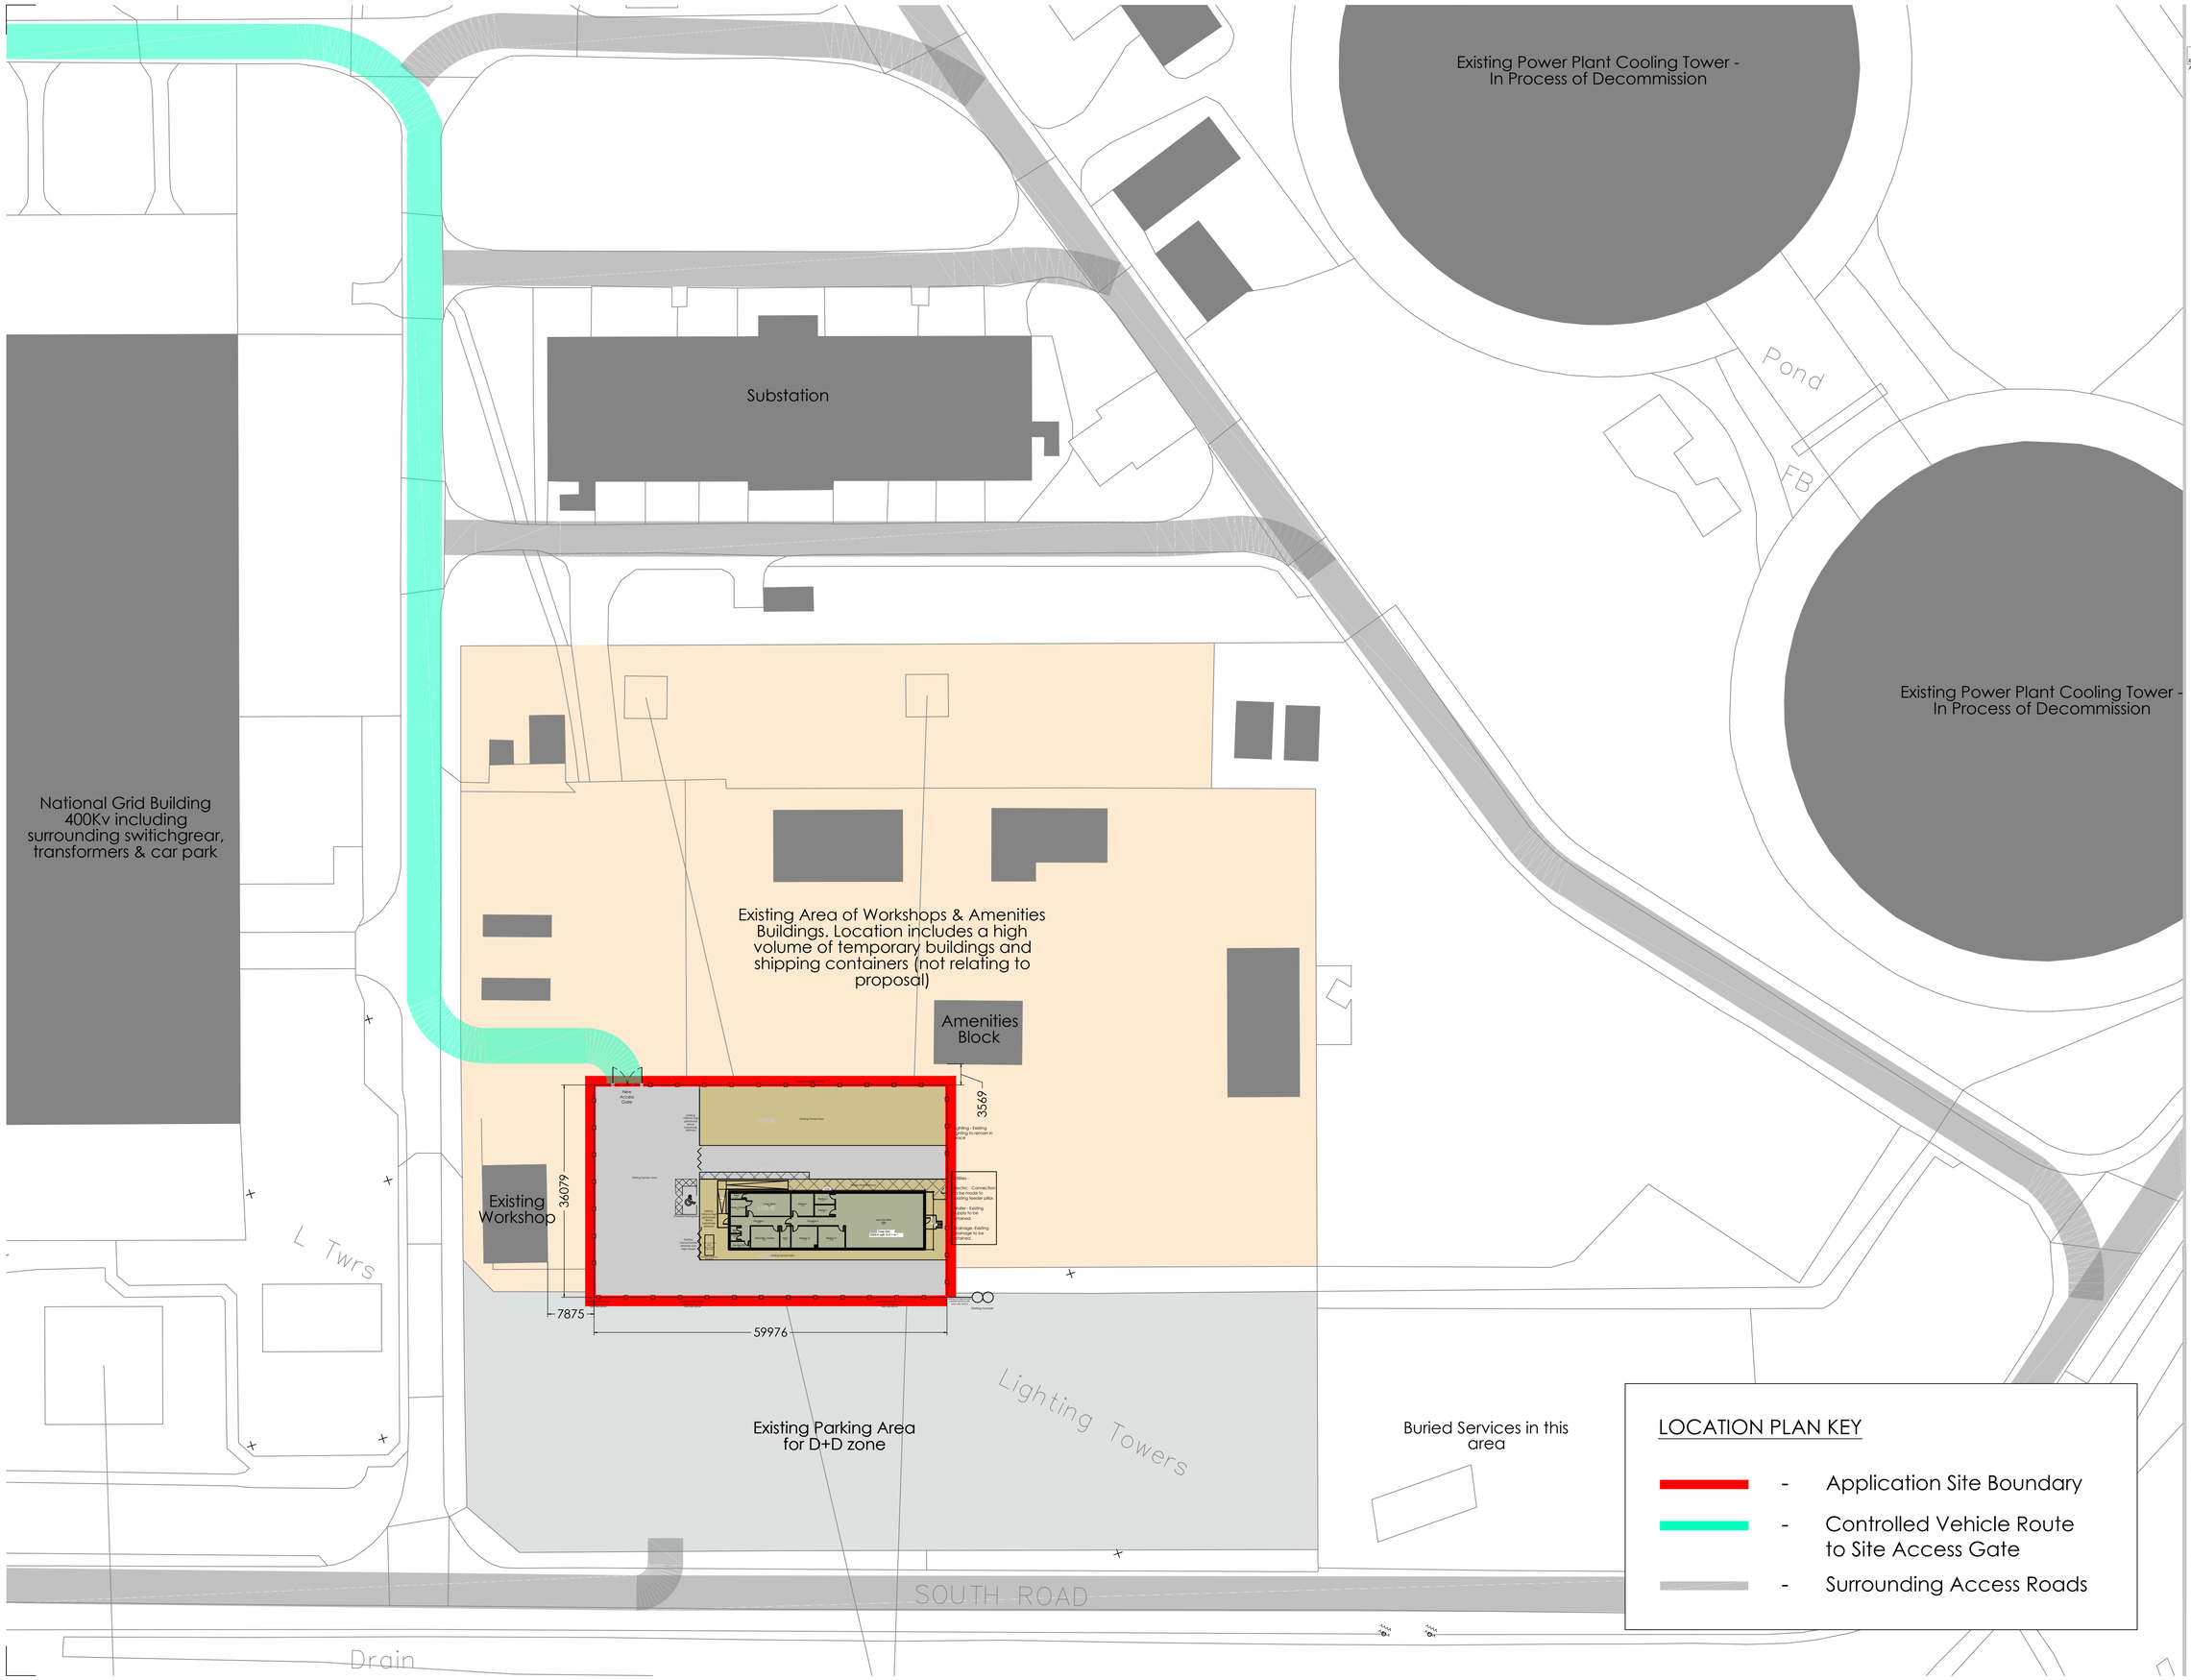

LOCATION PLAN KEY

- Application Site Boundary
- Controlled Vehicle Route to Site Access Gate
- Surrounding Access Roads

The Harris Group Ltd does not accept liability for any deviation to our drawings or specification. This Drawing is copyright and may not be reproduced in whole or part without written authority. Do not scale off this drawing.

Rev	Date	Description	Drawn	Chk'd
A	22/09/23	North arrow and scale bar added to drawing	AC	JH

NORTH

0 10 20 30 40 50m

SCALE 1:1000

THE HARRIS PARTNERSHIP
ARCHITECTS
www.harrispartnership.com

WAKEFIELD - T. 01924 291800
23 St John's North, Wakefield, WF1 3QA

MANCHESTER - T. 0161 2388555
Carvers Warehouse, 77 Dale Street, Manchester, M1 2HG

MILTON KEYNES - T. 01908 211 577
The Old Rectory, 79 High Street Newport Pagnell,MK16 8AB

READING - T. 0118 950 7700
100 London Road, Reading, RG1 5AY

LONDON - T. 020 7409 1215
10 Gees Court, St Christopher's Place, London, W1U 1JJ

Client
UK - AEA

Project Title
West Burton Power Station

Nottinghamshire
Retford
DN22 9BN

Drawing Title
Site Plan In Context

Drawn	Checked	Scale @A1	Status	Date
AC	JH	1:1000	S2	09/23

Drawing Status	Rev.	THP Project No
PLANNING	A	19706

Project No.	Originator	Volume	Level	Type	Role	Number
19706	THPW	XX	XX	DR	A	104