PROPOSED FIRST FLOOR PLAN

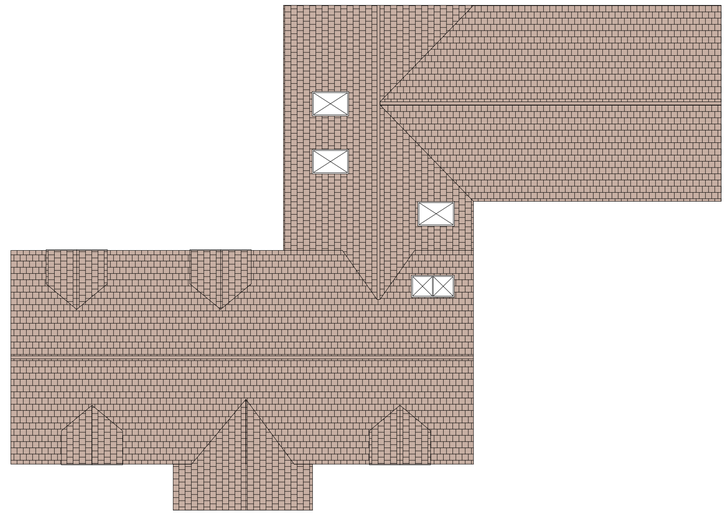

PROPOSED ROOF PLAN

1:100
0m 1 2 3 4 10.0m

PROPOSED GROUND FLOOR PLAN

PREVIOUSLY APPROVED FLOOR AREA

PROPOSED FLOOR AREA

REV: DATE: AMENDMENT:

STONEMe!
ARCHITECTURE & INTERIOR DESIGN
5 FOUNTAIN LANE, HOCKLEY, ESSEX, SS5 4ST
Tel: 01702 203333
E: info@stoneme.com W: www.stoneme.com

Client: DARREN EMMETT

Project: CHERRY ORCHARD BARN
STOKE ROAD
LOWER LAYHAM

Drawing: PROPOSED LAYOUT PLANS

Date: 11.09.2023 Scale: 1:100 @ A1

Project No.: 2167 Drawing No.: 02