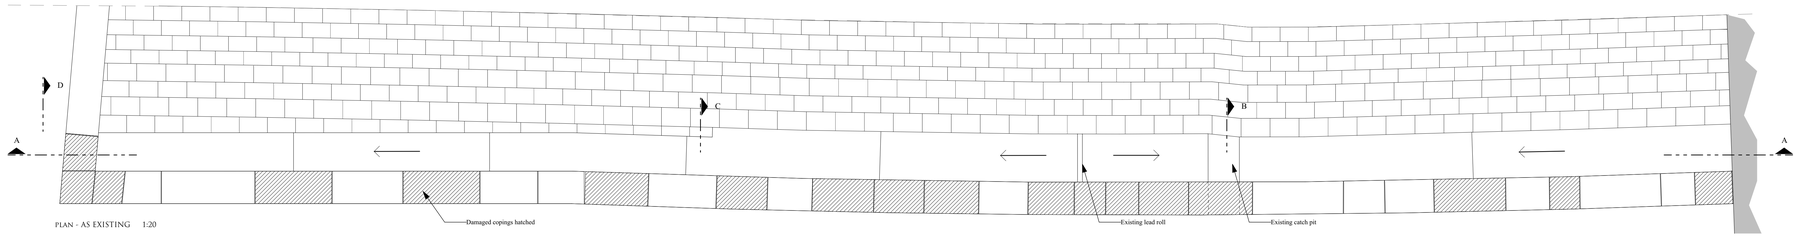

PLAN - AS EXISTING 1:20

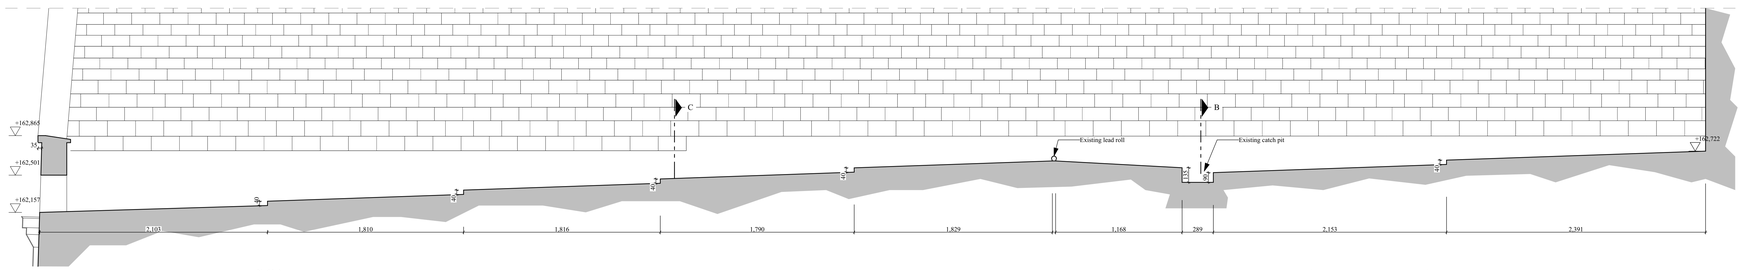

SECTION A-A AS EXISTING 1:20
*COPING LEVEL FROM SOUTH EAST ELEVATION

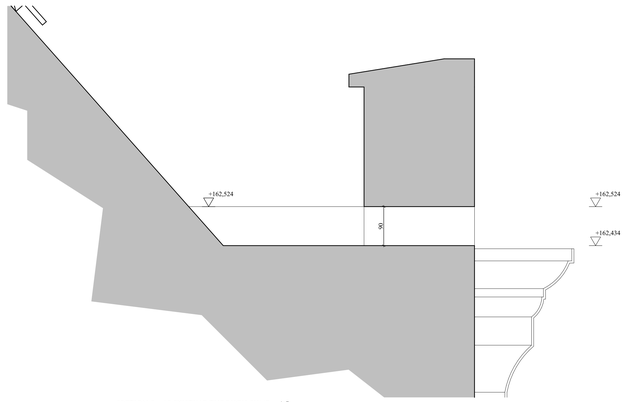

SECTION B - AS EXISTING THROUGH SUMP 1:5

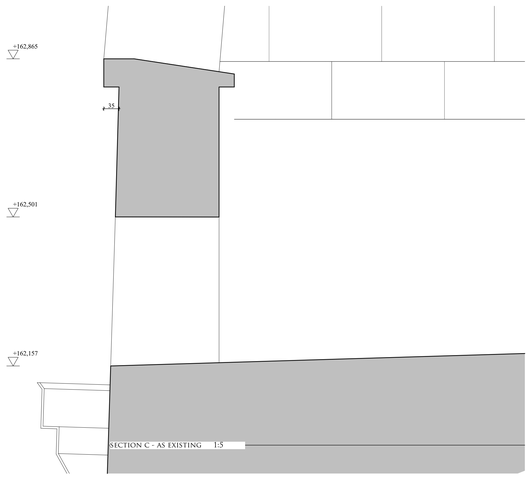

SECTION C - AS EXISTING 1:5

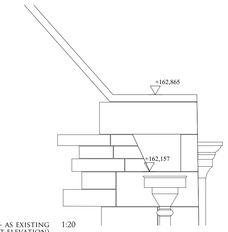

SECTION D - AS EXISTING (SOUTH EAST ELEVATION) 1:20

EXISTING CONDITION OF COPING STONE & GUTTER

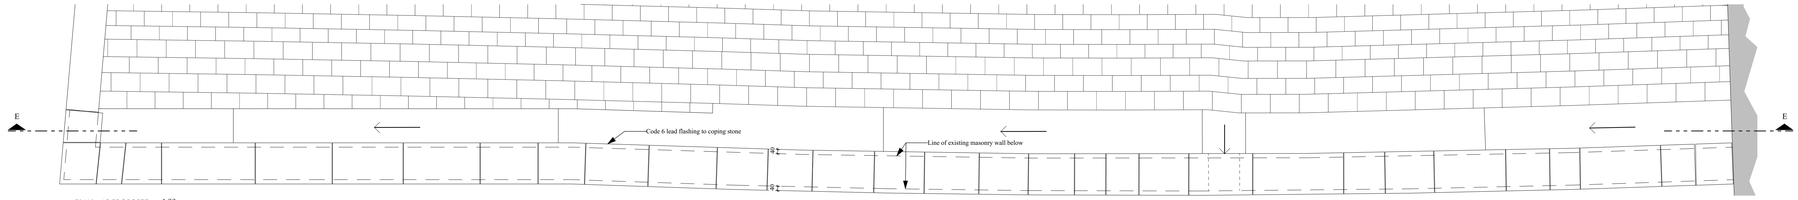

PLAN - AS PROPOSED 1:20

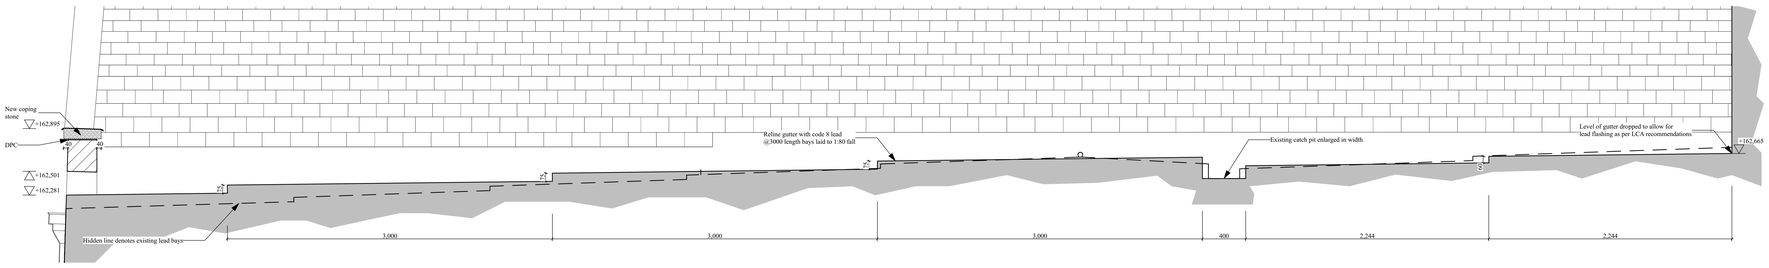

SECTION E-E AS PROPOSED 1:20

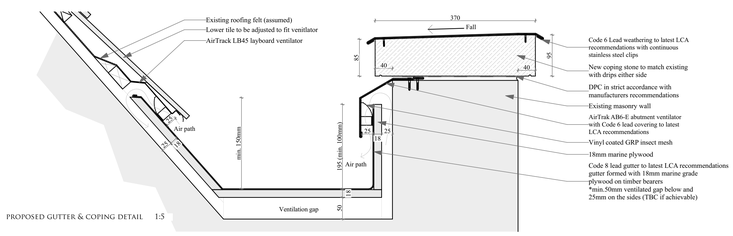

PROPOSED GUTTER & COPING DETAIL 1:5

REV	DATE	NOTES
A	14.09.23	Planning status indicated. Sheet sized updated to A0. As proposed details added. Existing sections shown at 1:5.

PLANNING

CRAIG HAMILTON ARCHITECTS LTD
COED MAWR FARM, HUNDRED HOUSE, RADNORSHIRE LD1 5RP - T:01982 553312
OLD STABLE BLOCK, INCUHIVE SPACE, HURSLEY PARK ROAD, HURSLEY SO21 2JN

PROJECT	The Old Rectory, Withington		
DRAWING TITLE:	South West Gutter		
DRAWING NO:	0503/P127	REV:	A
DATE:	June 2023	SCALE:	1:20, 1:5, 1:50@ A0
DRAWN BY:	MS		