Notes

Do not scale from this drawing. All dimensions to be checked on site prior to construction and any discrepancies reported to the Architect.
Copyright reserved.

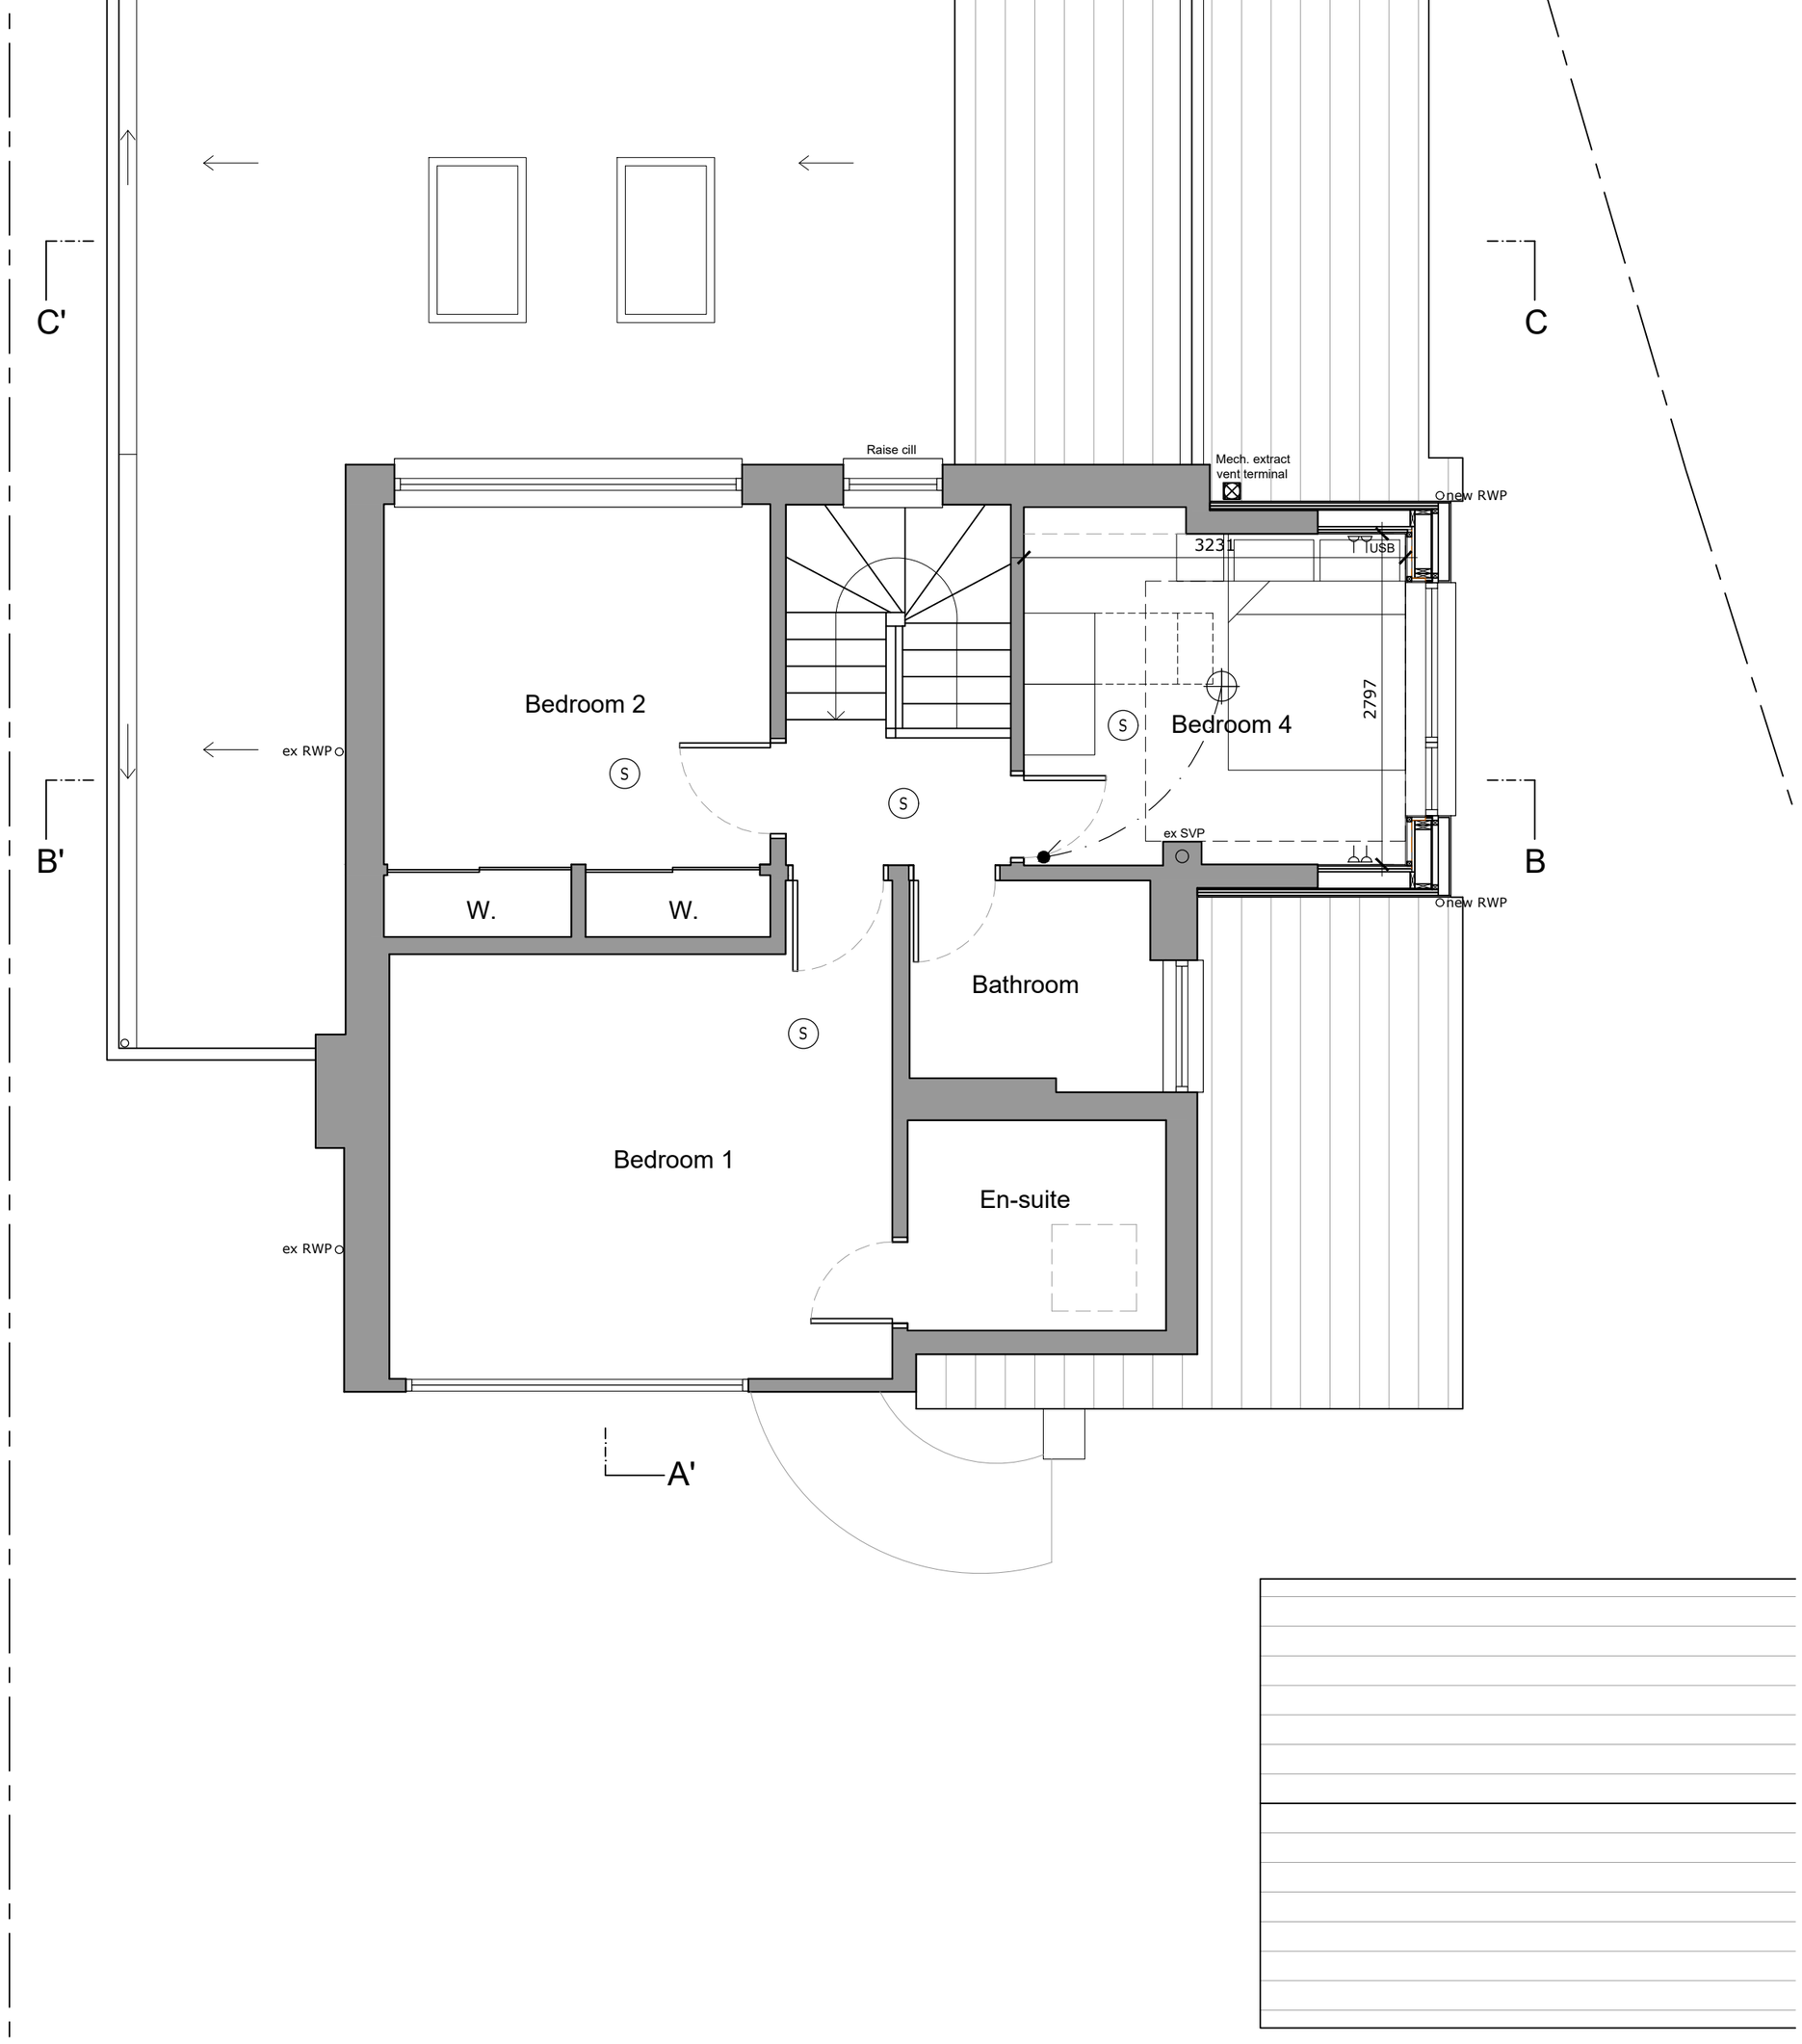

ELECTRICAL SYMBOLS

- CEILING OUTLET LIGHTING FILAMENT LAMP
- WALL OUTLET LIGHTING FILAMENT LAMP
- CONCEALED SPOT-LIGHTS
- ONE-WAY SWITCH
- 2 TWO-WAY SWITCH
- SOCKET OUTLET - LOW LEVEL
- SOCKET OUTLET - HIGH LEVEL
- USB SOCKET OUTLET - HIGH LEVEL (WITH USB SOCKETS)
- TV AERIAL POINT
- ISOLATOR
- S SMOKE ALARM
- H HEAT DETECTOR
- CO CARBON MONOXIDE DETECTOR

North

0 5

01 First floor plan as proposed
1:50 @ A2

Revisions

Status
PLANNING / BUILDING WARRANT

Client
Scott Murray

Project
2 Fleming Road
Houston
PA6 7EU

Title
First floor plan
as proposed

Scale	Size	Date	Drawn	Checked
1:50	A2	Sep 23	SW	SA

Allison Architecture
13 Royal Crescent
Glasgow G3 7SL
t: +44 (0)141 353 1082
e: hello@allisonarchitecture.co.uk
www.allisonarchitecture.co.uk

Project No.	Drawing No.	Rev.
23028	02-003	-