PROPOSED SITE PLAN
SCALE 1:100

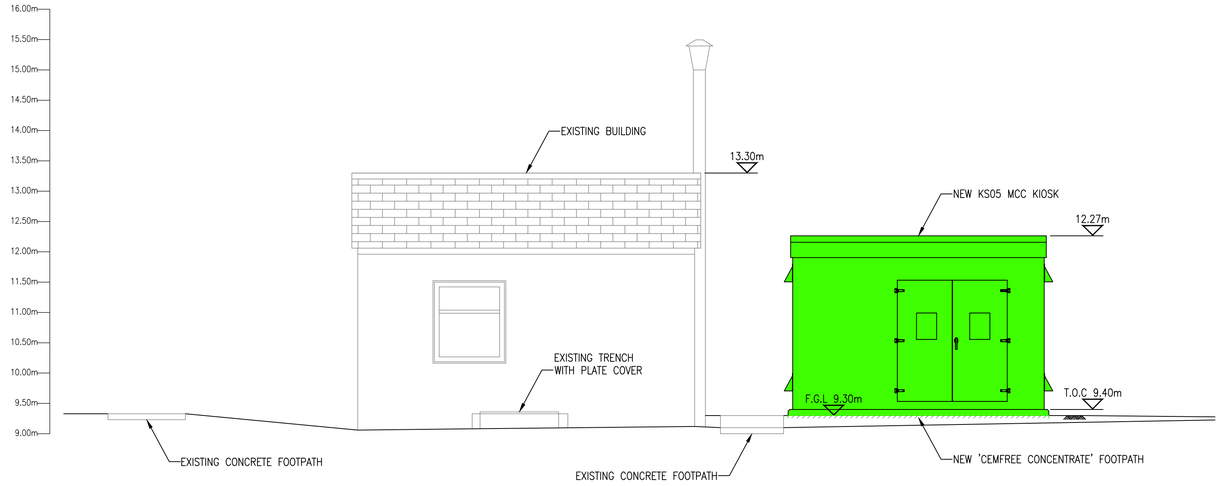

ELEVATION LOOKING NORTH
SCALE 1:50

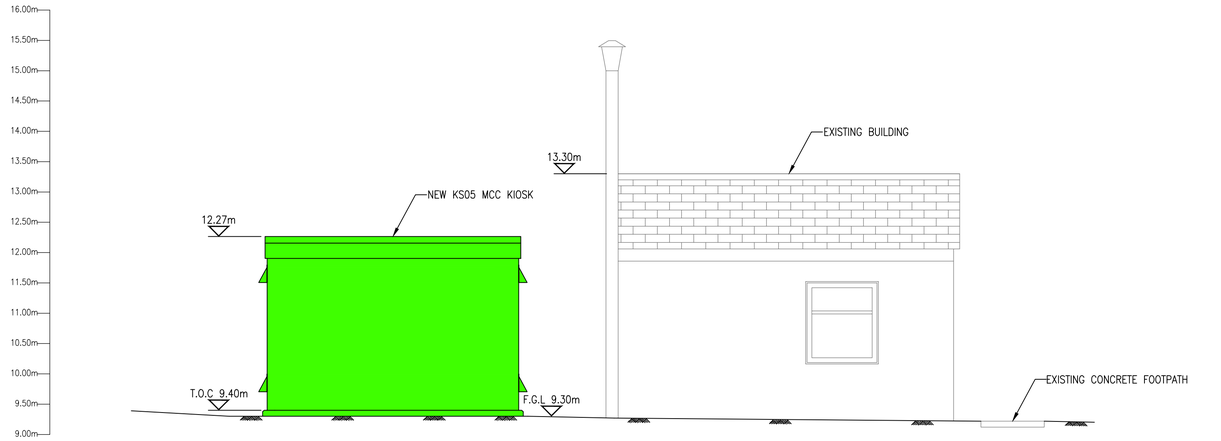

ELEVATION LOOKING SOUTH
SCALE 1:50

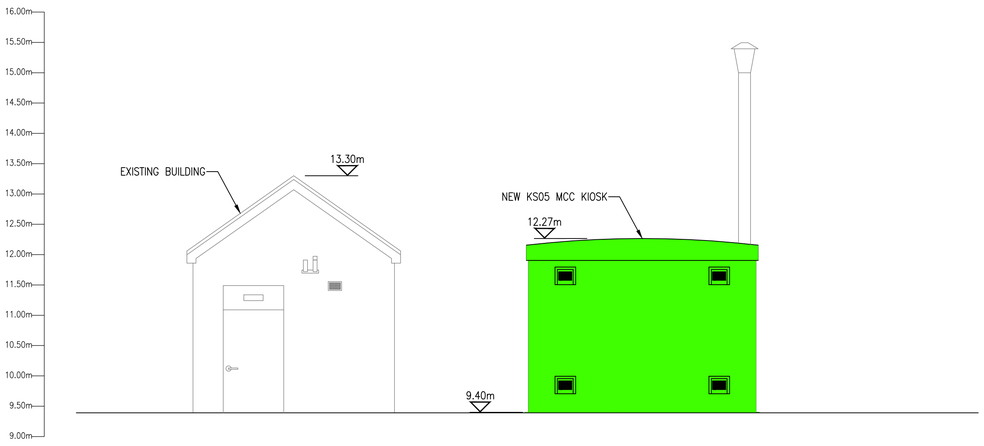

ELEVATION LOOKING WEST
SCALE 1:50

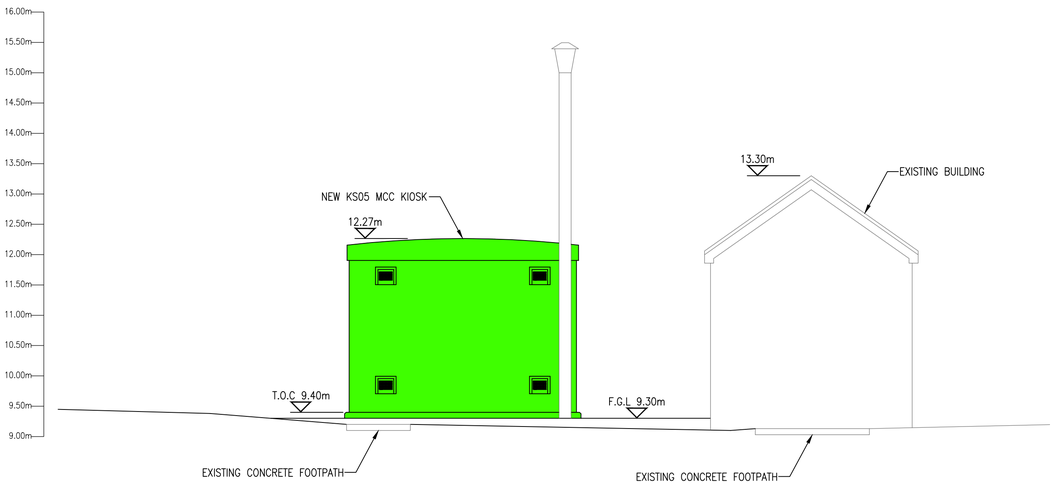

ELEVATION LOOKING EAST
SCALE 1:50

SCALE 1 : 100 — 1m 0 10m

SCALE 1 : 50 — 1m 0 4m

Reproduced by permission of Ordnance Survey on behalf of HMSO. © Crown copyright and database right 2009 All rights reserved. Ordnance Survey Licence number 100023460

Original Size A1

NOTES
1. All dimensions in millimetres and all levels in metres AOD unless shown otherwise.
2. Do not scale from this drawing.
3. All levels to be checked on site prior to any construction work.
4. No variation to this drawing shall be permitted unless authorised by the Scottish Water project manager.
5. This drawing to be read in conjunction with all relevant, engineer's and specialist's drawings and the latest edition of the national structural steelwork specification. The engineer is to be advised of any discrepancies encountered on site during construction works.
6. The contractor is responsible for the accuracy of all dimensions and correct setting out on site.

Legend
- Existing Structures
- Above Ground Structures Modifications / New

Current Issue Information:

Rev	Description	Drawn	Chk'd	App'd	Date
0B	FOR G70 DRAFT PLANNING APPLICATION	FJM	GGH	RB	22.09.23
0A	FOR G70 DRAFT PLANNING APPLICATION	AMcL	GGH	RB	12.09.22

This drawing is the property of Scottish Water and must not be copied or used for any purpose other than that for which it is supplied without the written consent of Scottish Water.

Scottish Water
Trusted to serve Scotland

SCOTTISH WATER
CASTLE HOUSE
6 CASTLE DRIVE
CARNEGIE CAMPUS
DUNFERMLINE
FIFE KY11 8GG
TEL: 0800 0778778

WGM ENGINEERING LTD
1 ALBION COURT, IBROX BUSINESS PARK
157 WOODVILLE STREET
GLASGOW, G51 2RQ
TEL: 0141 445 8877
FAX: 0141 445 1177

WGM Job No. 52671

Originated By	Drawn By	Checked By	Approved By
R.B	F.J.M	G.G.H	R.B
Date 05.08.22	Date 05.08.22	Date 12.09.22	Date 12.09.22

Scale: AS SHOWN
Status: G70 APPLICATION

Project Title
STIRLING WwTW
MCC REPLACEMENT

Drawing Title
MCC KIOSK
PROPOSED KIOSK, PLAN AND SITE ELEVATIONS

ELLIPSE EQUIPMENT No. 5000002820
ELLIPSE PLANT No. STW002268 | AUTOCODE No. 5156120000

Drawing No.
5000002820-WW-DRA-04219002-0B